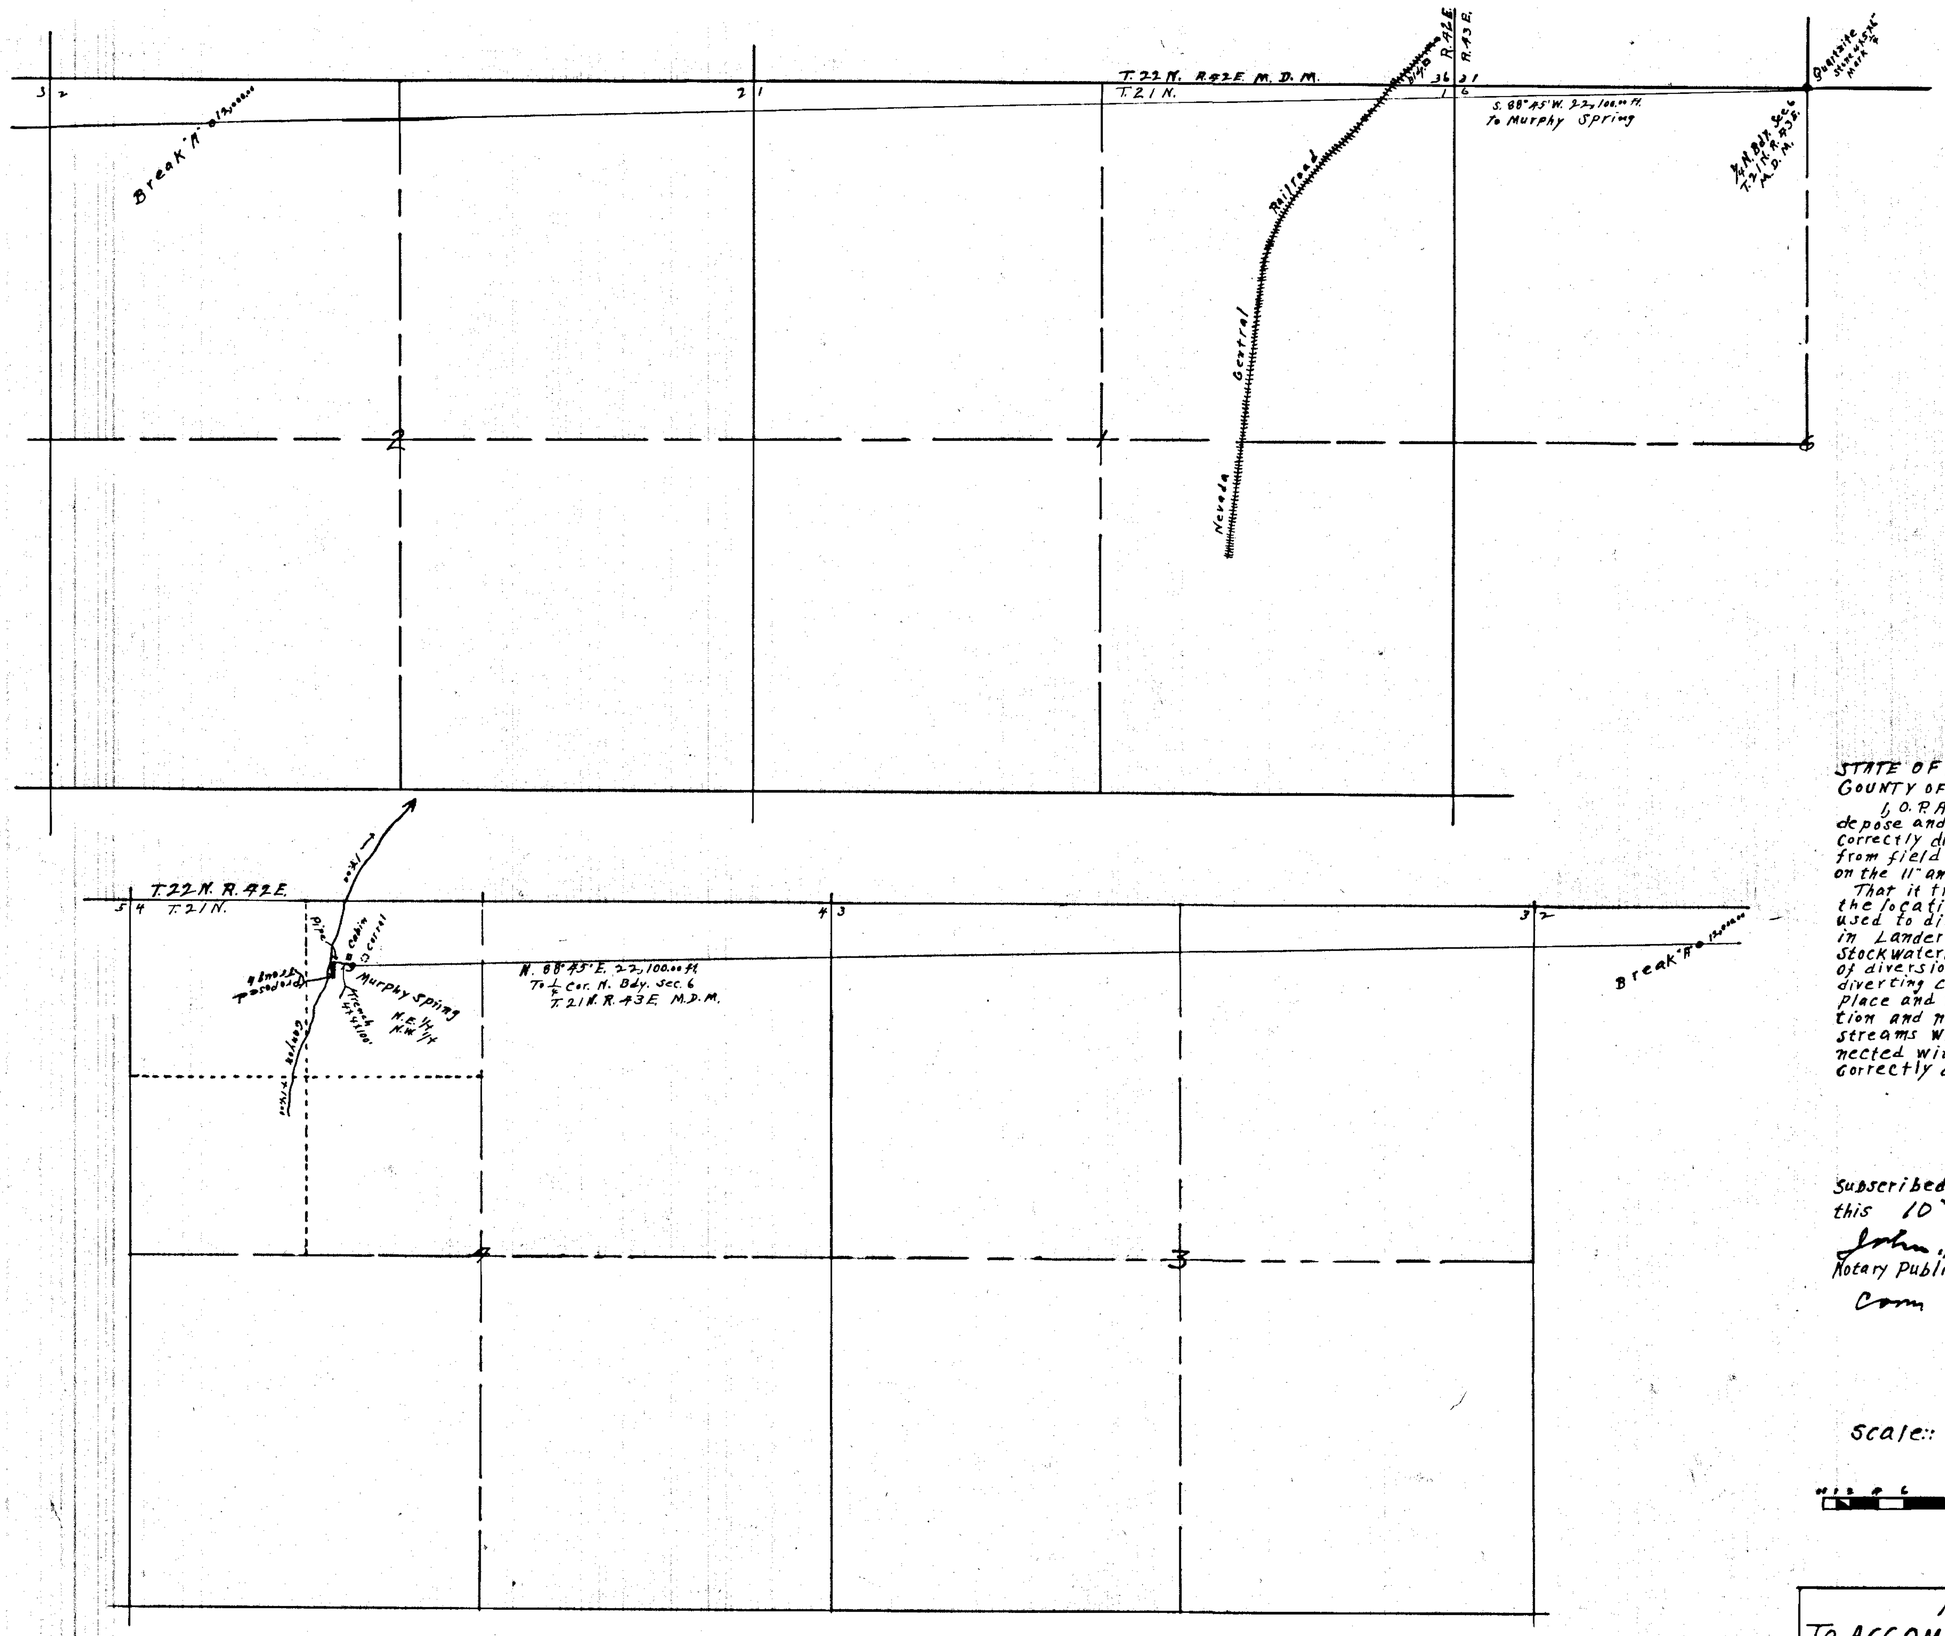

STATE OF NEVADA
COUNTY OF LANDER } S.

I, O. P. Adams, being first duly sworn depose and say that this map has been correctly drawn to the designated scale from field notes of a survey made by me on the 11th and 12th days of June 1931.

That it truly and correctly represents the location and extent of the works used to divert water from Murphy Spring in Lander County, by J. E. Malloy for Stockwatering Purposes; that the point of diversion, the location and size of the diverting channel or other conduit, the place and manner of use, and the location and names of all other works or streams which are crossed by or connected with said works, are fully and correctly designated thereon.

O. P. Adams
State Water Right Surveyor.

Subscribed and Sworn to before me this 10th day of August 1931.

John T. Boden
Notary Public in and for Pershing Co. Nev.
Comm. Exp. Jan 7th 1932.

Scale:: 600 ft. TO One INCH

FILED
September 16, 1931
STATE ENGINEER'S OFFICE

OFFICE
STATE ENGINEER
SEP 16 '31

MAP
TO ACCOMPANY APPLICATION
TO APPROPRIATE WATER
FOR
STOCKWATERING
BY
J. E. MALLOY
FROM
MURPHY SPRING

9475