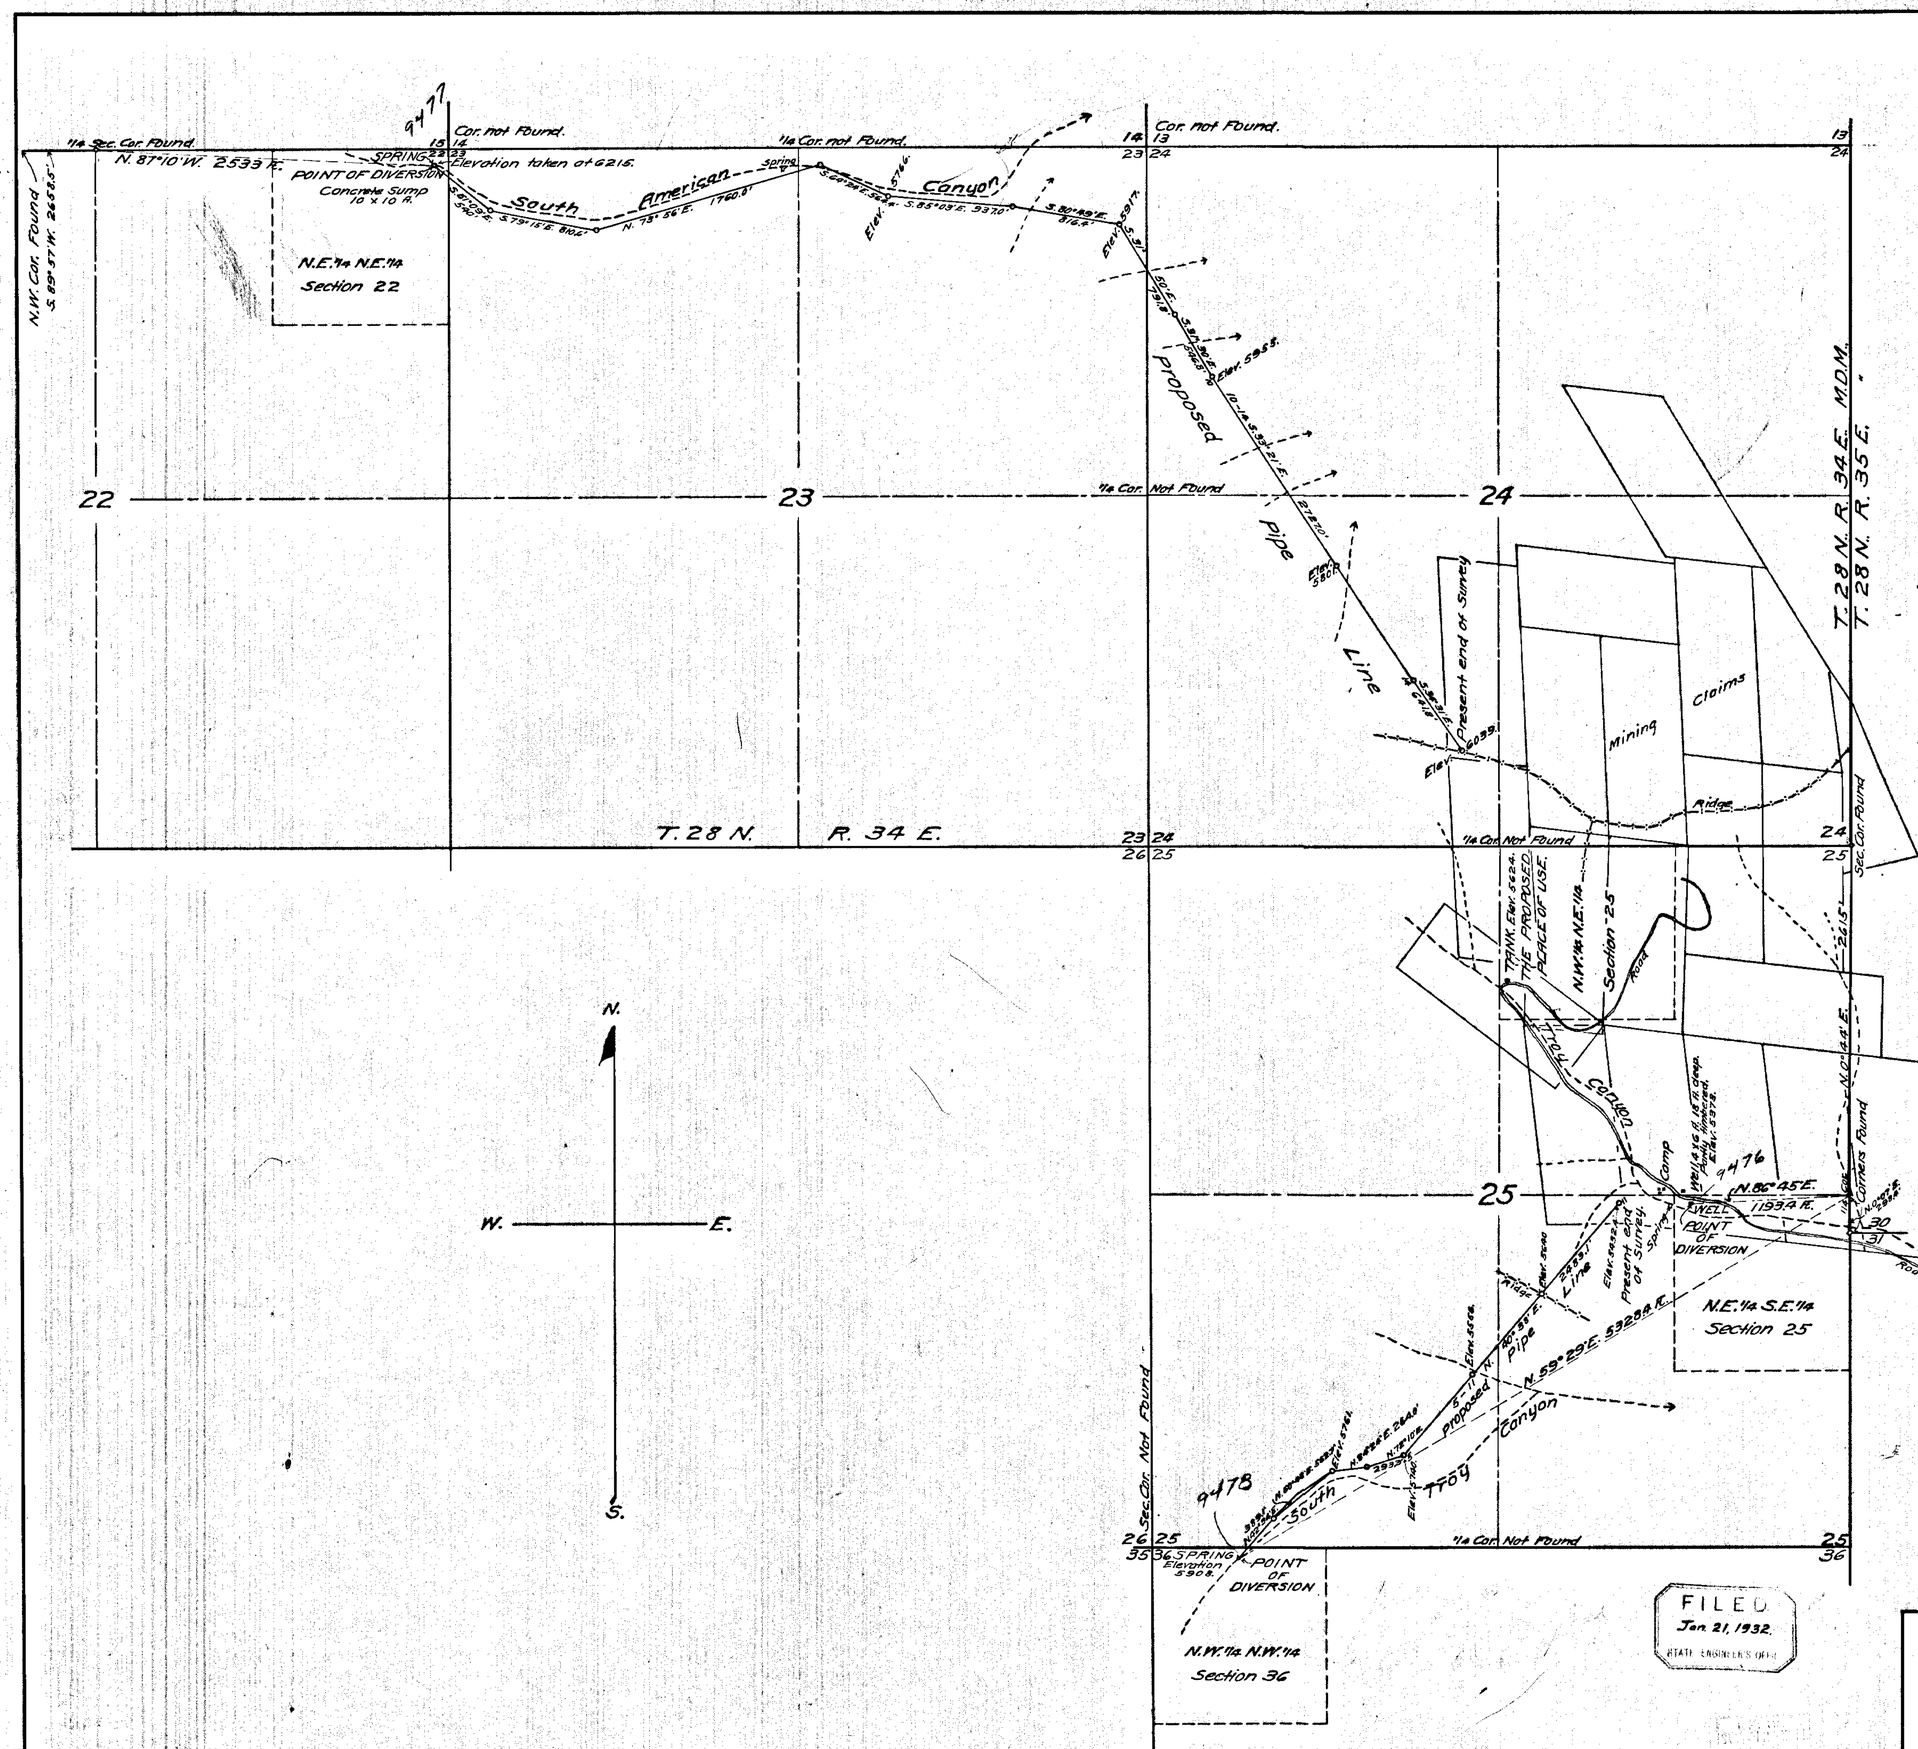

State of Nevada }
County of Pershing } ss

I. John A. Runner being first duly sworn depose and say that this map, consisting of one sheet, has been correctly drawn to the designated scale from the field notes of surveys made by me, completed on the 11 day of April. 1931.

That it truly and correctly represents the location and extent, as far as shown, of the proposed works used to divert water, from Well at Spring in Troy Canyon, Spring in South American Canyon and Spring in South Troy Canyon, in Pershing County, by H. Hildebrandt, for mining and milling purposes. That the proposed points of diversion and the location and relative elevations of certain points on the proposed pipe lines, and the location and names of all other works or streams which are crossed by or connected with the proposed works are fully and correctly designated thereon.

John A. Runner
State Water Right Surveyor.

Subscribed and sworn to before me this 18 day of January, 1932.

V. R. Twisty
Notary Public in and for Pershing County, Nevada.

SCALE: 1 IN. = 600 FT.

FILED
Jan. 21, 1932.
STATE ENGINEER'S OFFICE

MAP TO ACCOMPANY
APPLICATIONS
TO APPROPRIATE WATER
FOR
MINING AND MILLING
BY
H. HILDEBRANDT
FROM
WELL IN SPRING IN TROY CANYON AND SPRINGS IN SOUTH AMERICAN AND SOUTH TROY CANYONS

9476–9477–9478