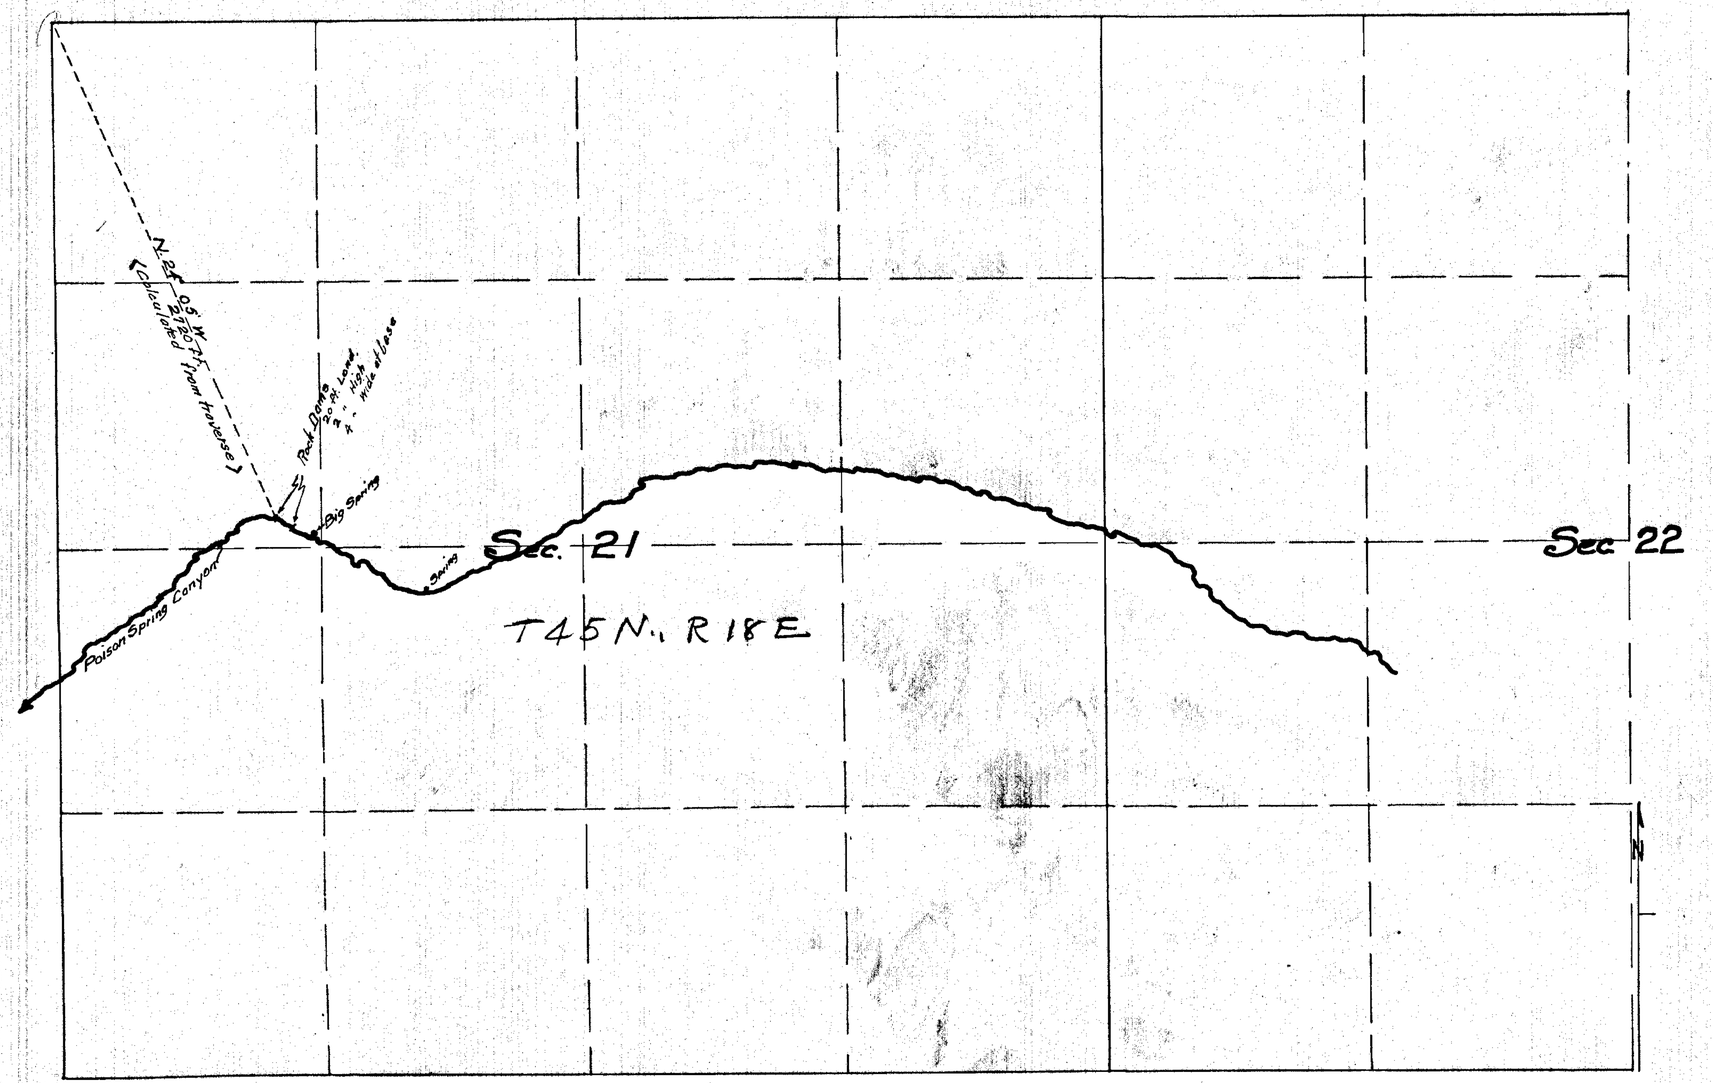

Scale, 1 inch = 400 Feet

Hundred Feet.

State of California.
County of Modoc. - - - - - SS

I, A. M. Green, of Canby California, being first duly sworn, depose and say, that this map has been correctly drawn to the scale designated thereon, from notes taken during an actual survey made by Geo. T. Cline, January 4th 1917, and verified by me during an actual survey of this and other projects on September 22 and 23rd 1931, made at the instance of E. J. Fee; that this map truly and correctly represents the location of "Big Spring" and the location and extent of proposed improvements designed to impound the waters of the said spring for stock watering purposes.

A. M. Green
State Water Right Surveyor

Subscribed and sworn to before me this 26th day of September 1931

C. S. Baldwin
Notary Public

FILED
November 24, 1931
STATE ENGINEER'S OFFICE

OFFICE STATE ENGINEER
NOV 27 '31
RECEIVED

BIG SPRING STOCK-WATER LOCATION

Township 45 North — Range 18 East.
Mt. Diablo Meridian
To Accompany Application No 9485
E. J. Fee
Fort Bidwell — California.

9485