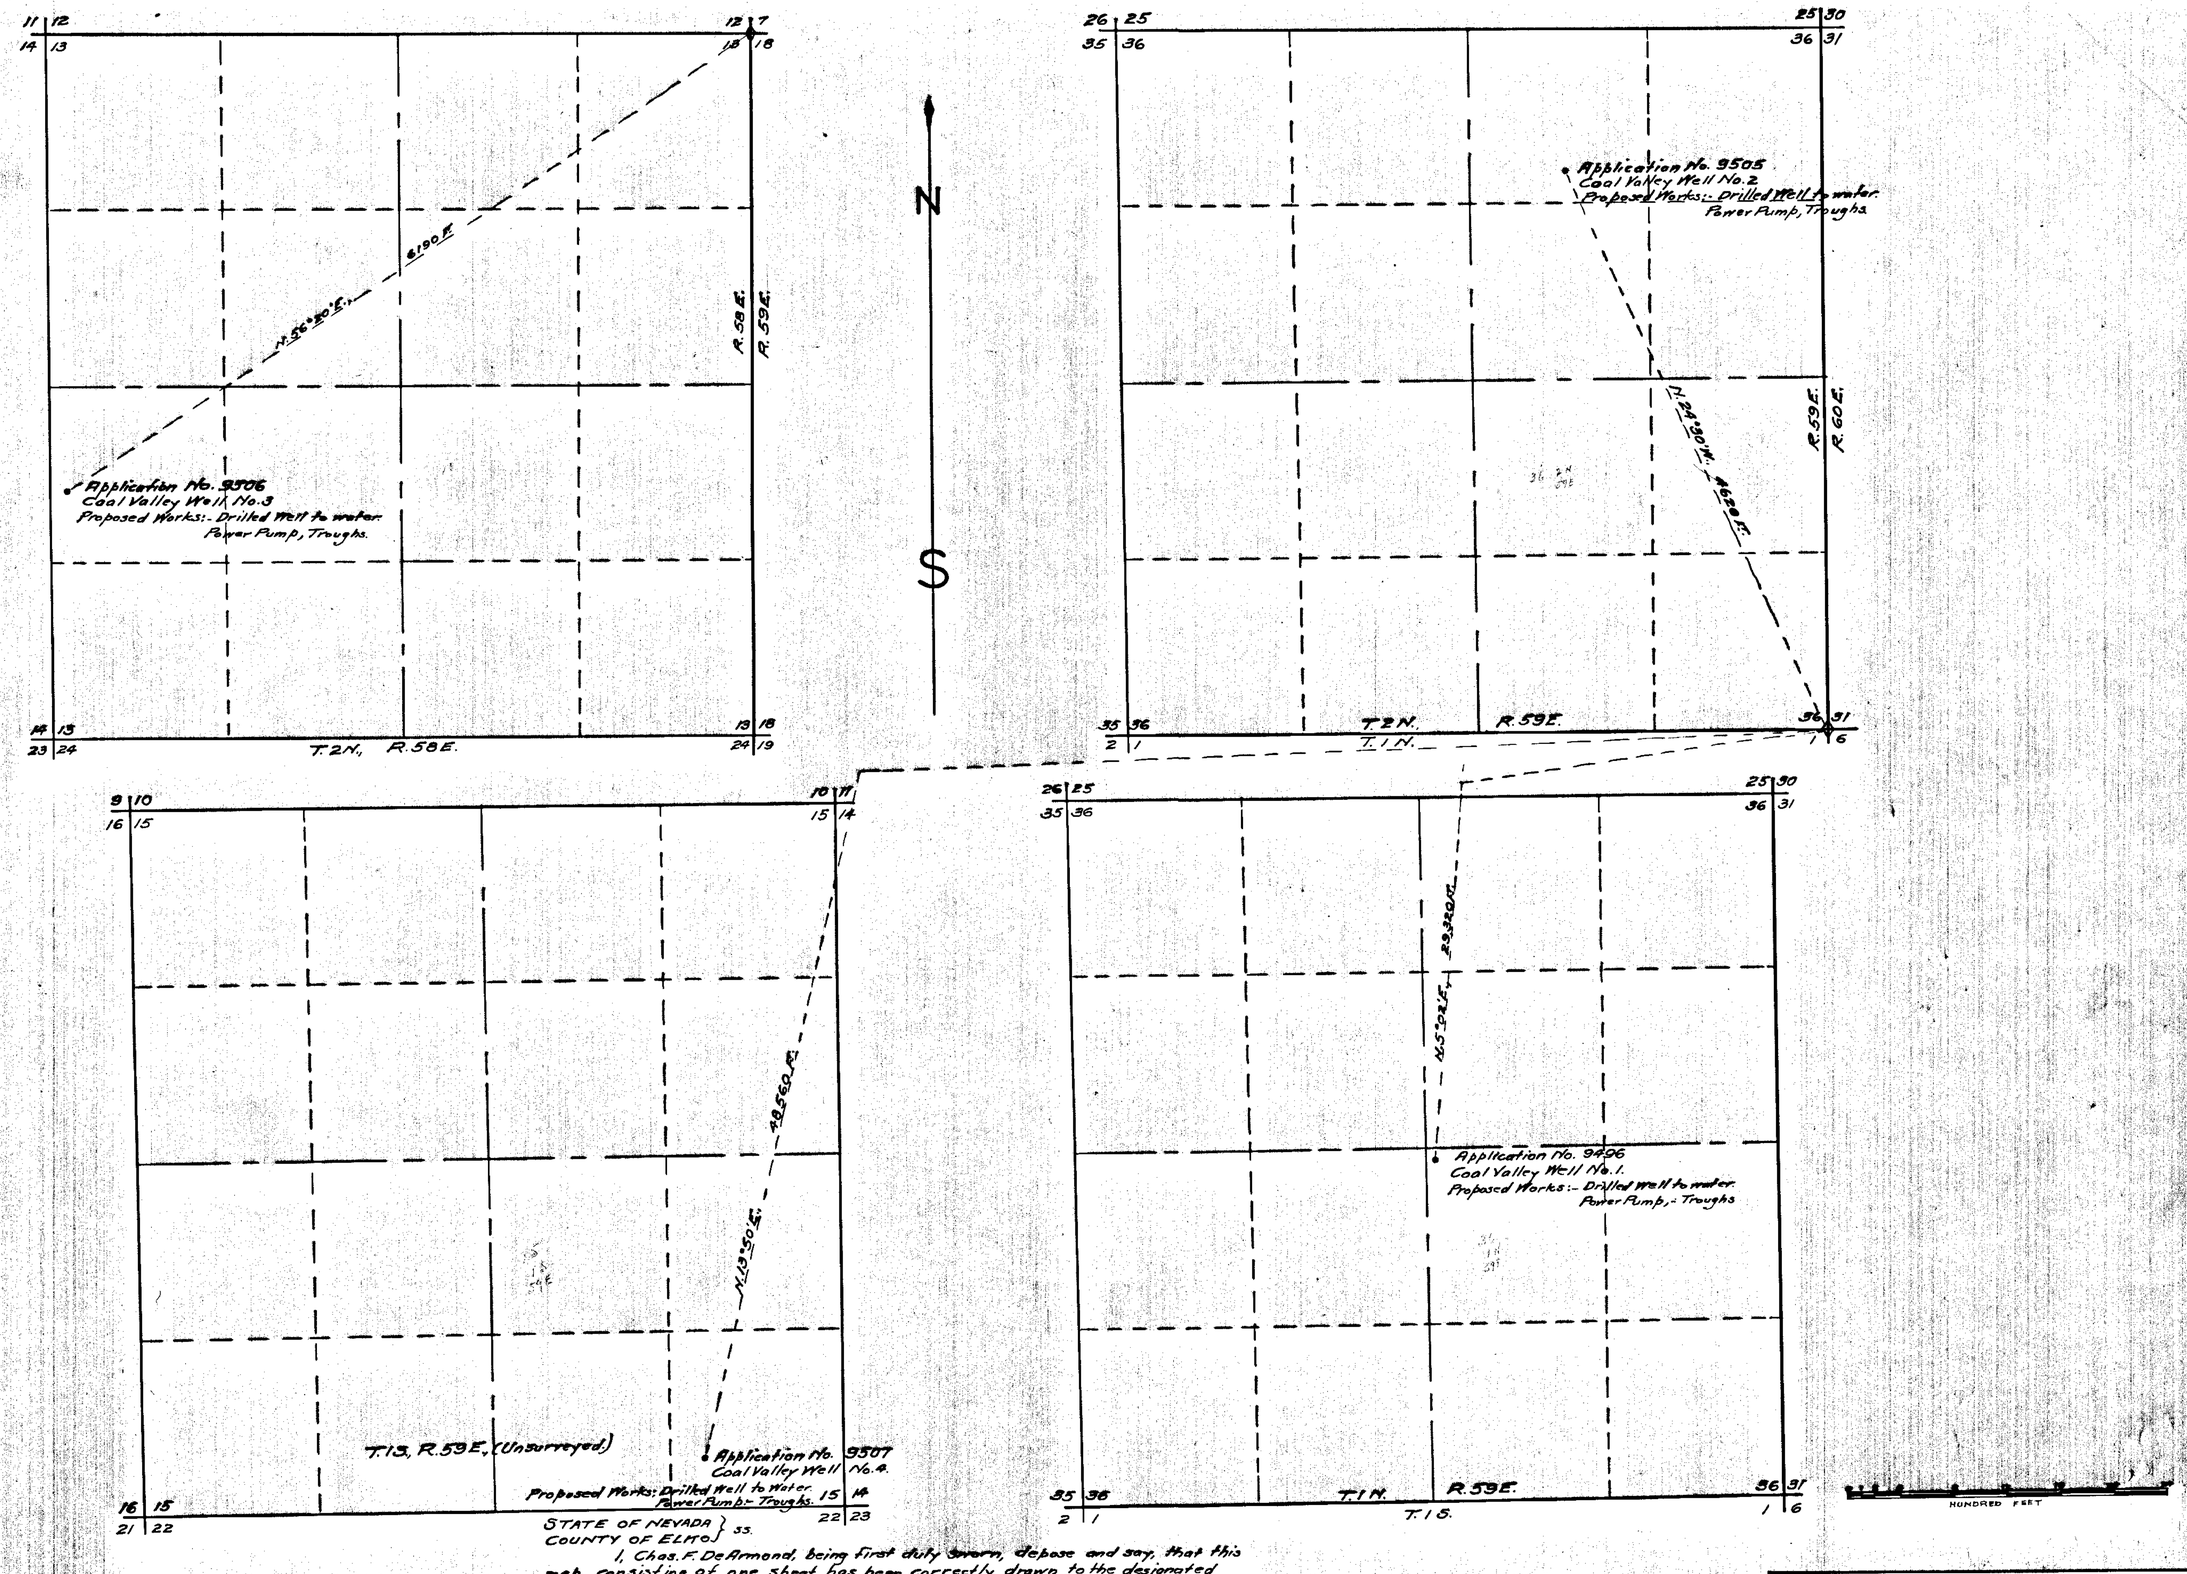

STATE OF NEVADA }
COUNTY OF ELKO } ss.

I, Chas. F. DeArmond, being first duly sworn, depose and say, that this map, consisting of one sheet, has been correctly drawn to the designated scale from field notes of a survey made byme on the 15th, 16th, and 17th days of November, 1931; that it truly and correctly represents the location of the proposed works to be used to divert water from wells in Lincoln County by A.G. Mc Bride under Applications Nos. 9496, 9505, 9506, 9507 for stockwatering. That the proposed point of diversion and place of use are fully and correctly designated thereon.

Chas. F. DeArmond
State Water right Surveyor.

Subscribed and sworn to before me this 28th. day of May, 1932.

James H. Dysart
Notary Public in and for Elko County, Nevada.

FILED
June 2, 1932.
STATE ENGINEER'S OFFICE

MAP

TO ACCOMPANY APPLICATIONS 9496, 9505, 9506, 9507
TO APPROPRIATE WATER FOR STOCKWATERING
BY A.G. MC BRIDE
FROM WELLS
SCALE 1 INCH = 600 FEET.

9496—9505—9506—9507