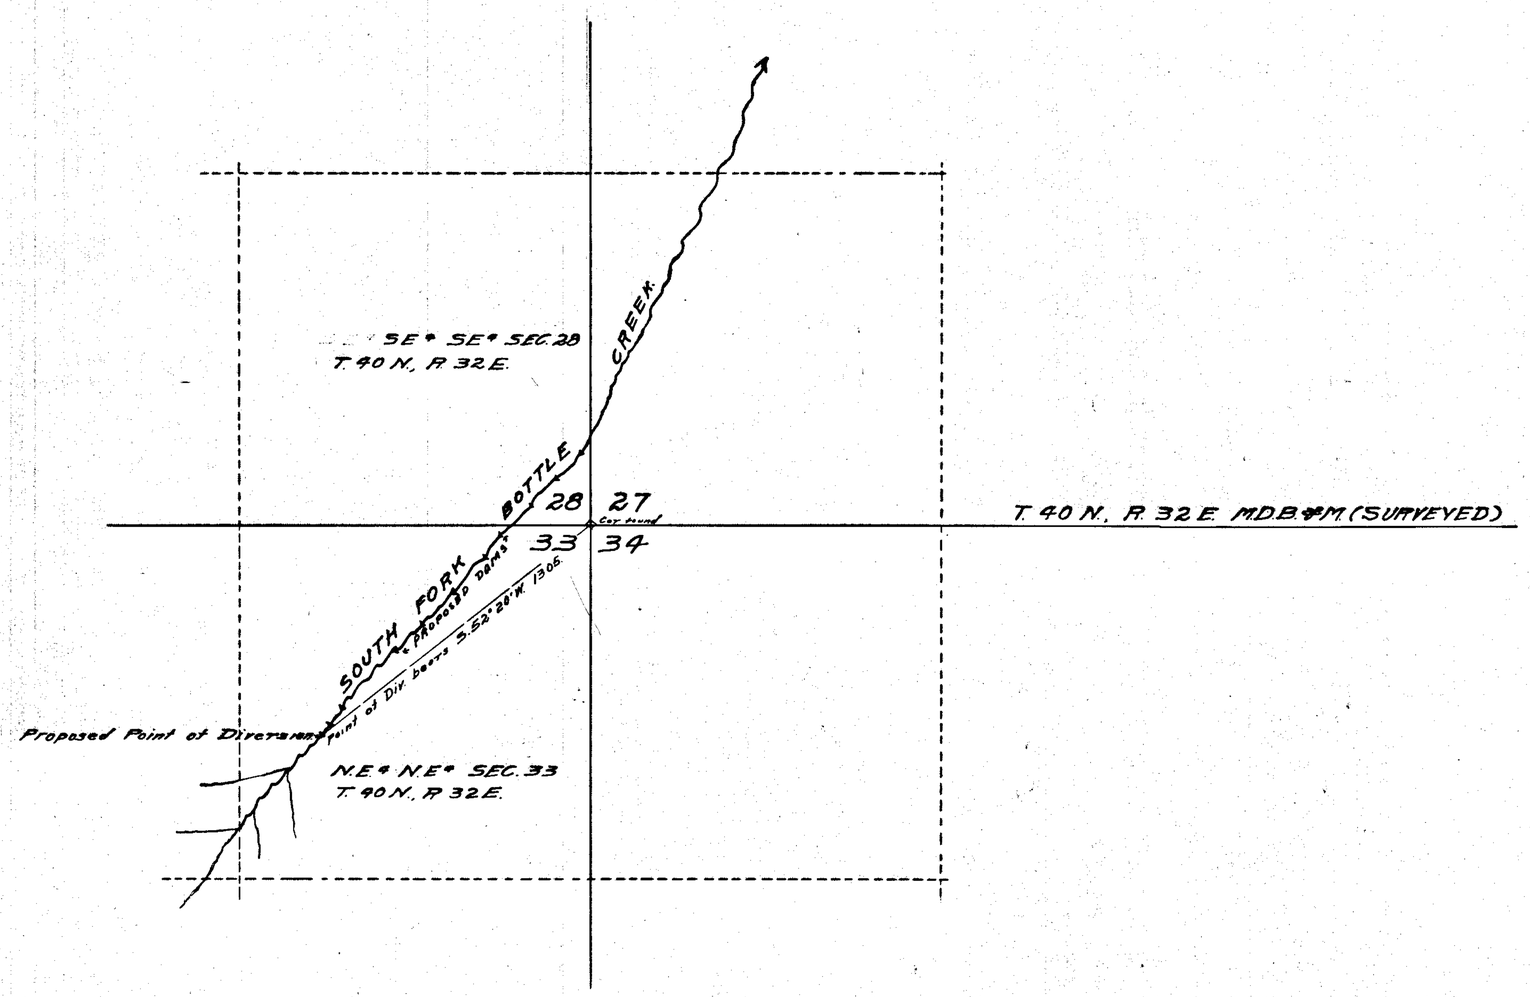

STATE OF NEVADA } S.S.
County of Humboldt }

I, F. R. O'Leary, being first duly sworn, depose and say that this map consisting of one sheet, has been correctly drawn to the designated scale from field notes of a survey made by me on the 21st day of July, 1931; that it truly and correctly represents the location and extent of the proposed works used to divert water from South Fork Bottle Creek by Ramon Intamussu for Stockwatering Purposes. That the proposed point of diversion, the approximate location and size of the diverting channel or other conduit, the place and manner of use, and the location and names of all other works or streams which are crossed by, or connected with the said works, are fully and correctly designated thereon.

F. R. O'Leary
STATE WATER RIGHT SURVEYOR.

Subscribed and sworn to before me this 30th day of July, 1931.

[signature]
NOTARY PUBLIC IN AND FOR HUMBOLDT COUNTY, NEVADA.

SCALE 1 IN. = 300 FT.

0 100 200 300 400 500 1000 1500 FT.

Held till ammended is in describing the manner Water is to be diverted & used.

FILED
July 31, 1931
STATE ENGINEER'S OFFICE

OFFICE STATE ENGINEER JUL 31 31 RECEIVED

MAP TO ACCOMPANY
APPLICATION
TO APPROPRIATE WATER
FOR
STOCKWATERING
BY
RAMON INTAMUSSU
FROM
SOUTH FORK BOTTLE CREEK

9512