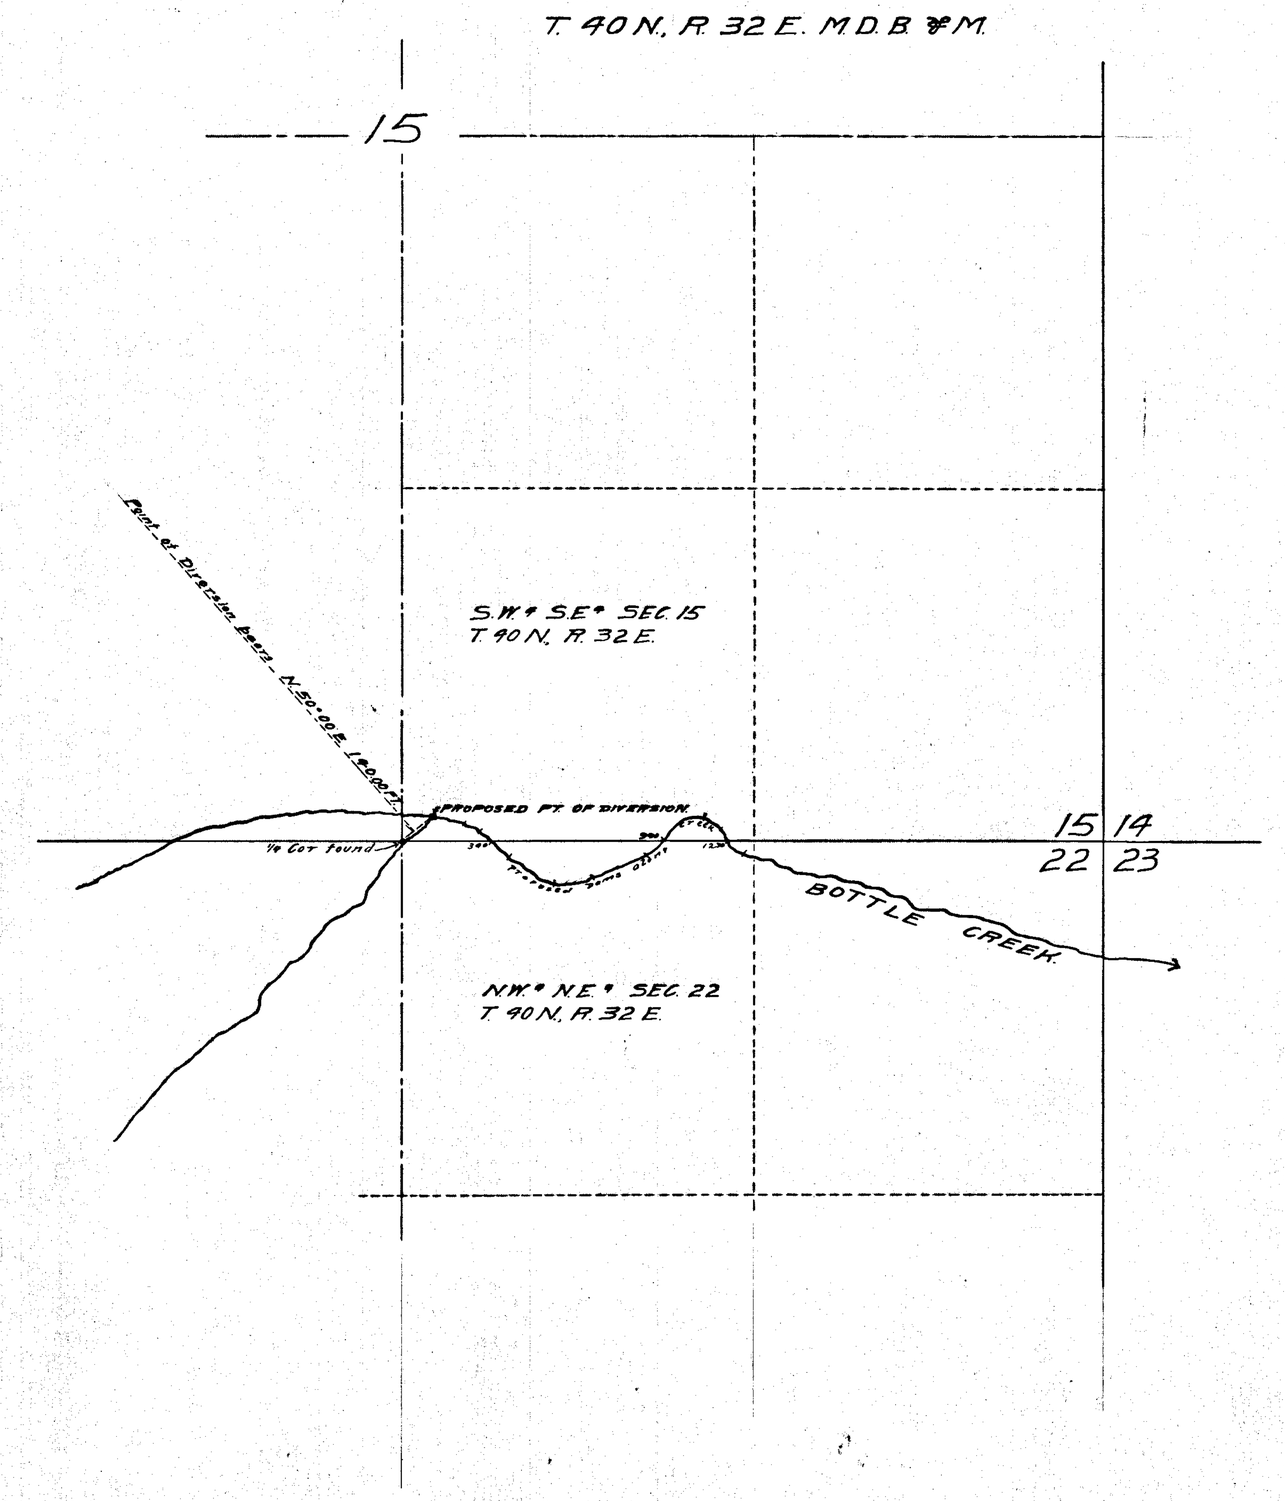

STATE OF NEVADA }
County of Humboldt } S.S.

I, F.R. O'Leary, being first duly sworn, depose and say that this map, consisting of one sheet, has been correctly drawn to the designated scale from field notes of a survey made by me on the 21st day of July, 1931; that it truly and correctly represents the location and extent of the proposed works used to divert water from Bottle Creek in Humboldt County by Ramon Intamussu for Stockwatering purposes. That the proposed point of diversion, the approximate location and size of the diverting channel, or other conduit, the place and manner of use, and the location and names of all other works or streams which are crossed by or connected with the said works, are fully and correctly designated thereon.

F. R. O'Leary
STATE WATER RIGHT SURVEYOR.

Subscribed and sworn to before me this 30th day of July, 1931.

Verna H. Brown
NOTARY PUBLIC IN AND FOR HUMBOLDT COUNTY, NEVADA.

SCALE 1IN = 300 FT.

FILED
August 6, 1931
STATE ENGINEER'S OFFICE

OFFICE STATE ENGINEER
AUG 6 '31
RECEIVED

OFFICE STATE ENGINEER
JUL 31 '31
RECEIVED

9514

MAP TO ACCOMPANY
APPLICATION
TO APPROPRIATE WATER
FOR
STOCKWATERING
BY
RAMON INTAMUSSU
FROM
BOTTLE CREEK.

9514