FERDINAND M. FERGUSON, M.D. WATER APPLICATION No. 9516								
Owner	Section	Subdivision	Township	Range	Cultivated Acreage	Description of Culture	Date of First Culture	Source of Supply
FERDINAND M. FERGUSON M.D.	29	S.E. 1/4	21 S.	61 E.	20.8 Ac.	GRAIN		ARTESIAN & PUMPING WELL

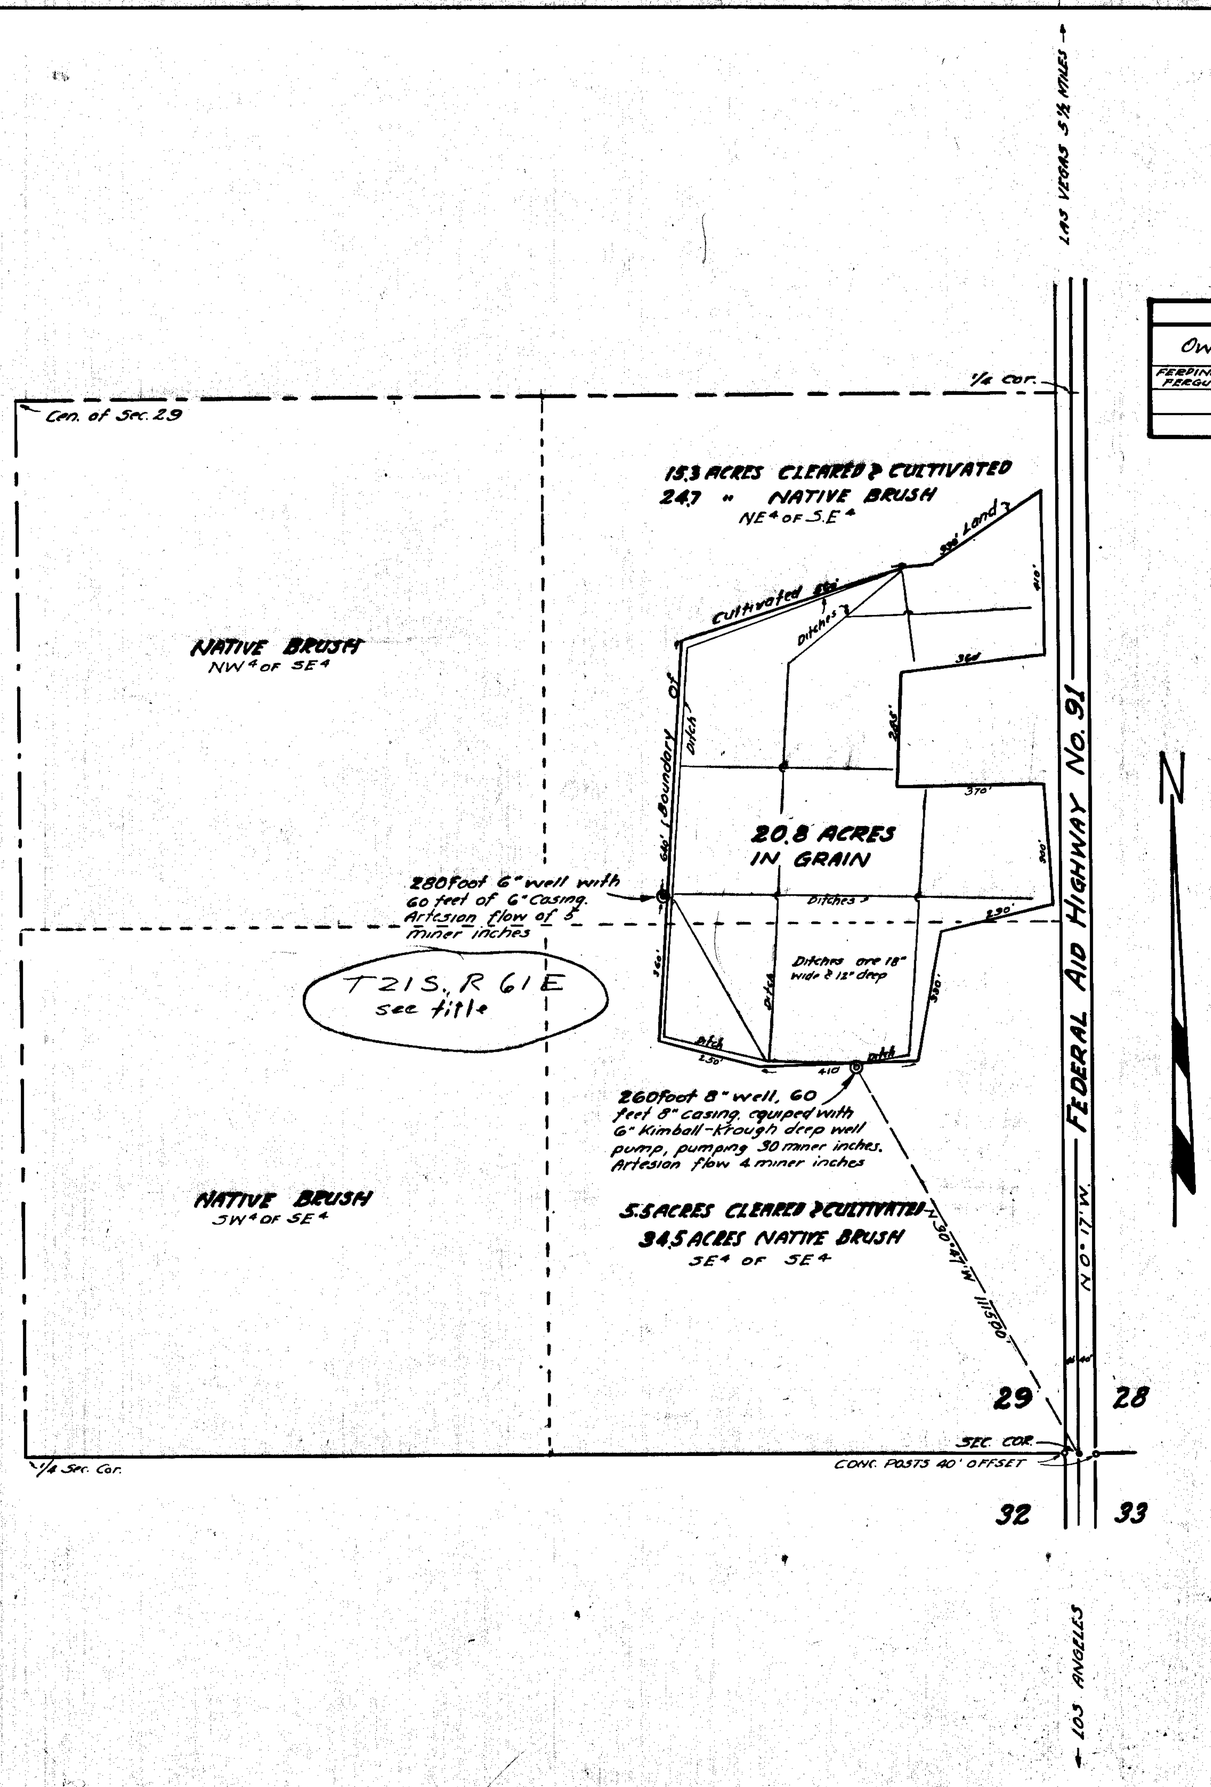

STATE OF NEVADA }
COUNTY OF CLARK } S.S.

I, Hugh A. Shamberger, being first duly sworn, depose and say that this map, consisting of one sheet, has been correctly drawn to the designated scale from field notes of a survey made by me on the 11th. day of April 1931; that it truly and correctly represents the location and extent of the works used to divert water from a drilled well, in Clark County, by Ferdinand M. Ferguson, M.D., for irrigation purposes. That the proposed point of diverson, the approximate location and size of the diverting channel, all reservoirs or basins, the location and names of all other works which will cross or connect with the proposed works, and the boundary of all lands, showing by 40 acre subdivisions the areas proposed to be irrigated, are fully and correctly designated thereon.

Hugh A. Shamberger
STATE WATER RIGHT SURVEYOR

Subscribed and sworn to before me this 5th day of August, 1931.

Richard L. Taylor
NOTARY PUBLIC IN AND FOR CLARK COUNTY NEVADA.

My Commission expires July 5, 1934

SCALE 1" = 200'

Certificate No. 2451 Issued March 28, 1939

FILED
August 7, 1931
STATE ENGINEER'S OFFICE

OFFICE STATE ENGINEER
AUG 27 31
RECEIVED

MAP TO
ACCOMPANY APPLICATION TO APPROPRIATE WATER FOR IRRIGATION BY
FERDINAND M. FERGUSON M.D.
FROM
ARTESIAN AND PUMPING WELL
ON APPLICANTS DESERT LAND ENTRY
No. 0167.59 EMBRACING S.E. 1/4 SEC. 29
T. 21 S., R. 61 E., M.D.B.&M.

9516