State of Nevada } ss.
County of Clark

I, A.R. Thompson, being first duly sworn, depose and say that this map, consisting of one sheet, has been correctly drawn to the designated scale from field notes of a survey made under my supervision and direction on the 23rd day of July, 1931; that it truly and correctly represents the location and extent of the proposed works used to divert water from three artesian wells located in the NW¼SW¼ Sec 23, T20S. R61E. MDB&M, Clark County, Nevada, by Thomas L. Williams, Sr. for irrigation and domestic use; that the proposed points of diversion, location and size of diverting channel, all reservoirs or basins, the location and names of all other works which will cross or connect with the proposed works, and the boundary of all lands, showing by legal subdivisions the areas to be irrigated, are fully and correctly designated thereon.

A.R. Thompson.
State Water Right Surveyor.

Subscribed and sworn to before me this 5th day of August, 1931
My commission expires July 15, 1933

Miss L. Whitesell
Notary Public in and for
Clark County, Nevada.

WELL No 1	Depth 417 ft.	126' of 6" casing	6" Gt.V.	Flow .2 c.f.s.
" No 2	" 265"	120' " " "	2" "	" .15 "
" No 3	" 310	125' " 10" "	Direct to pipe line	" .4 "

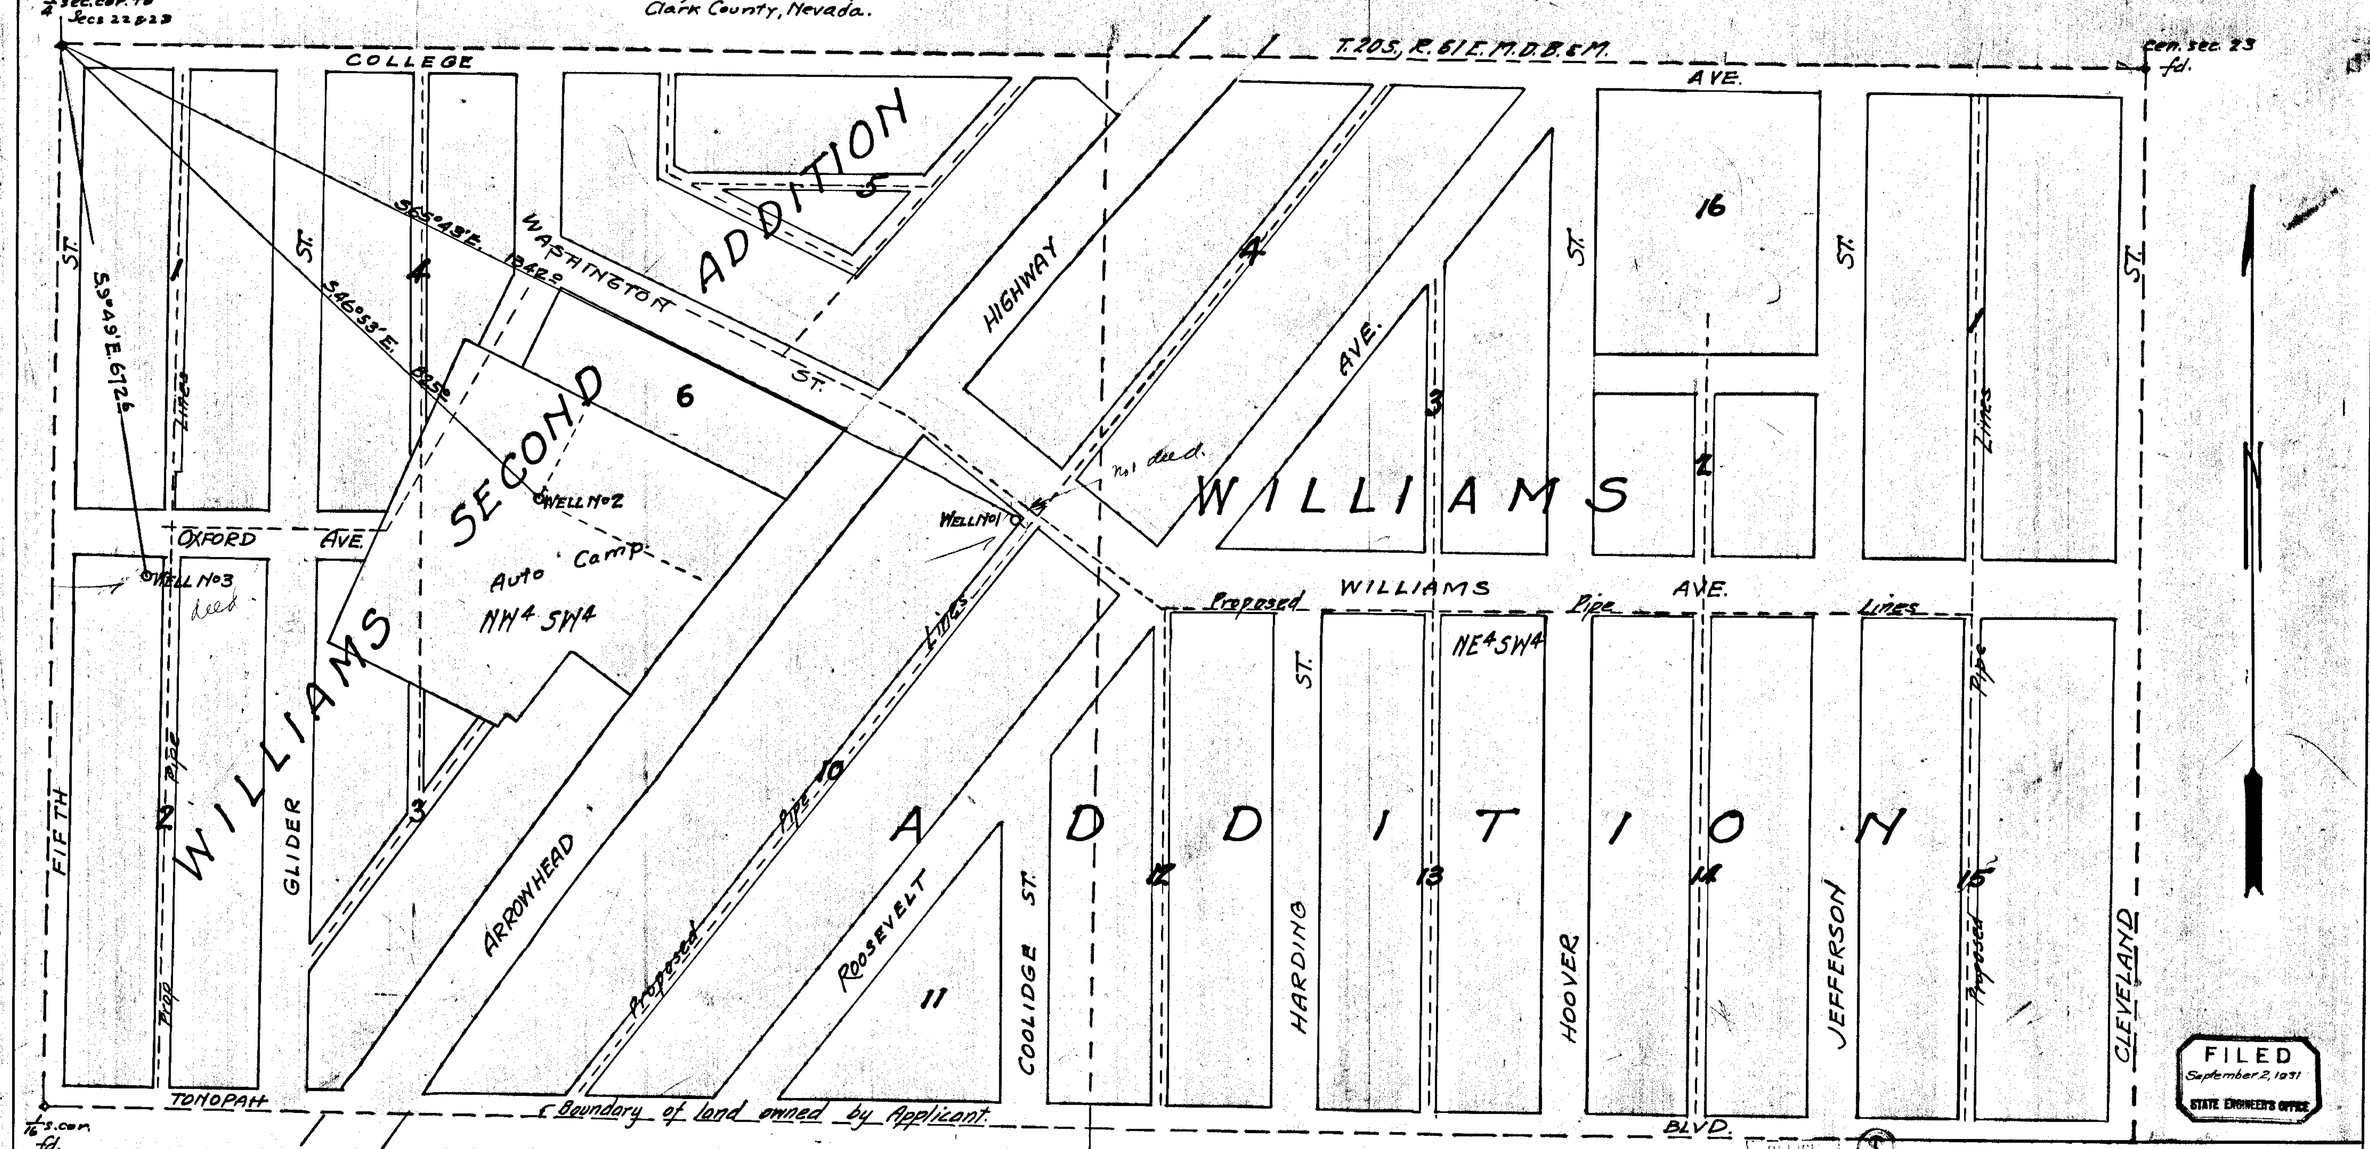

MAP TO ACCOMPANY APPLICATION
TO APPROPRIATE WATER FOR
IRRIGATION & DOMESTIC USE
BY THOMAS L. WILLIAMS SR. FROM
LAS VEGAS VALLEY ARTESIAN BASIN
CLARK COUNTY
NEVADA

9522