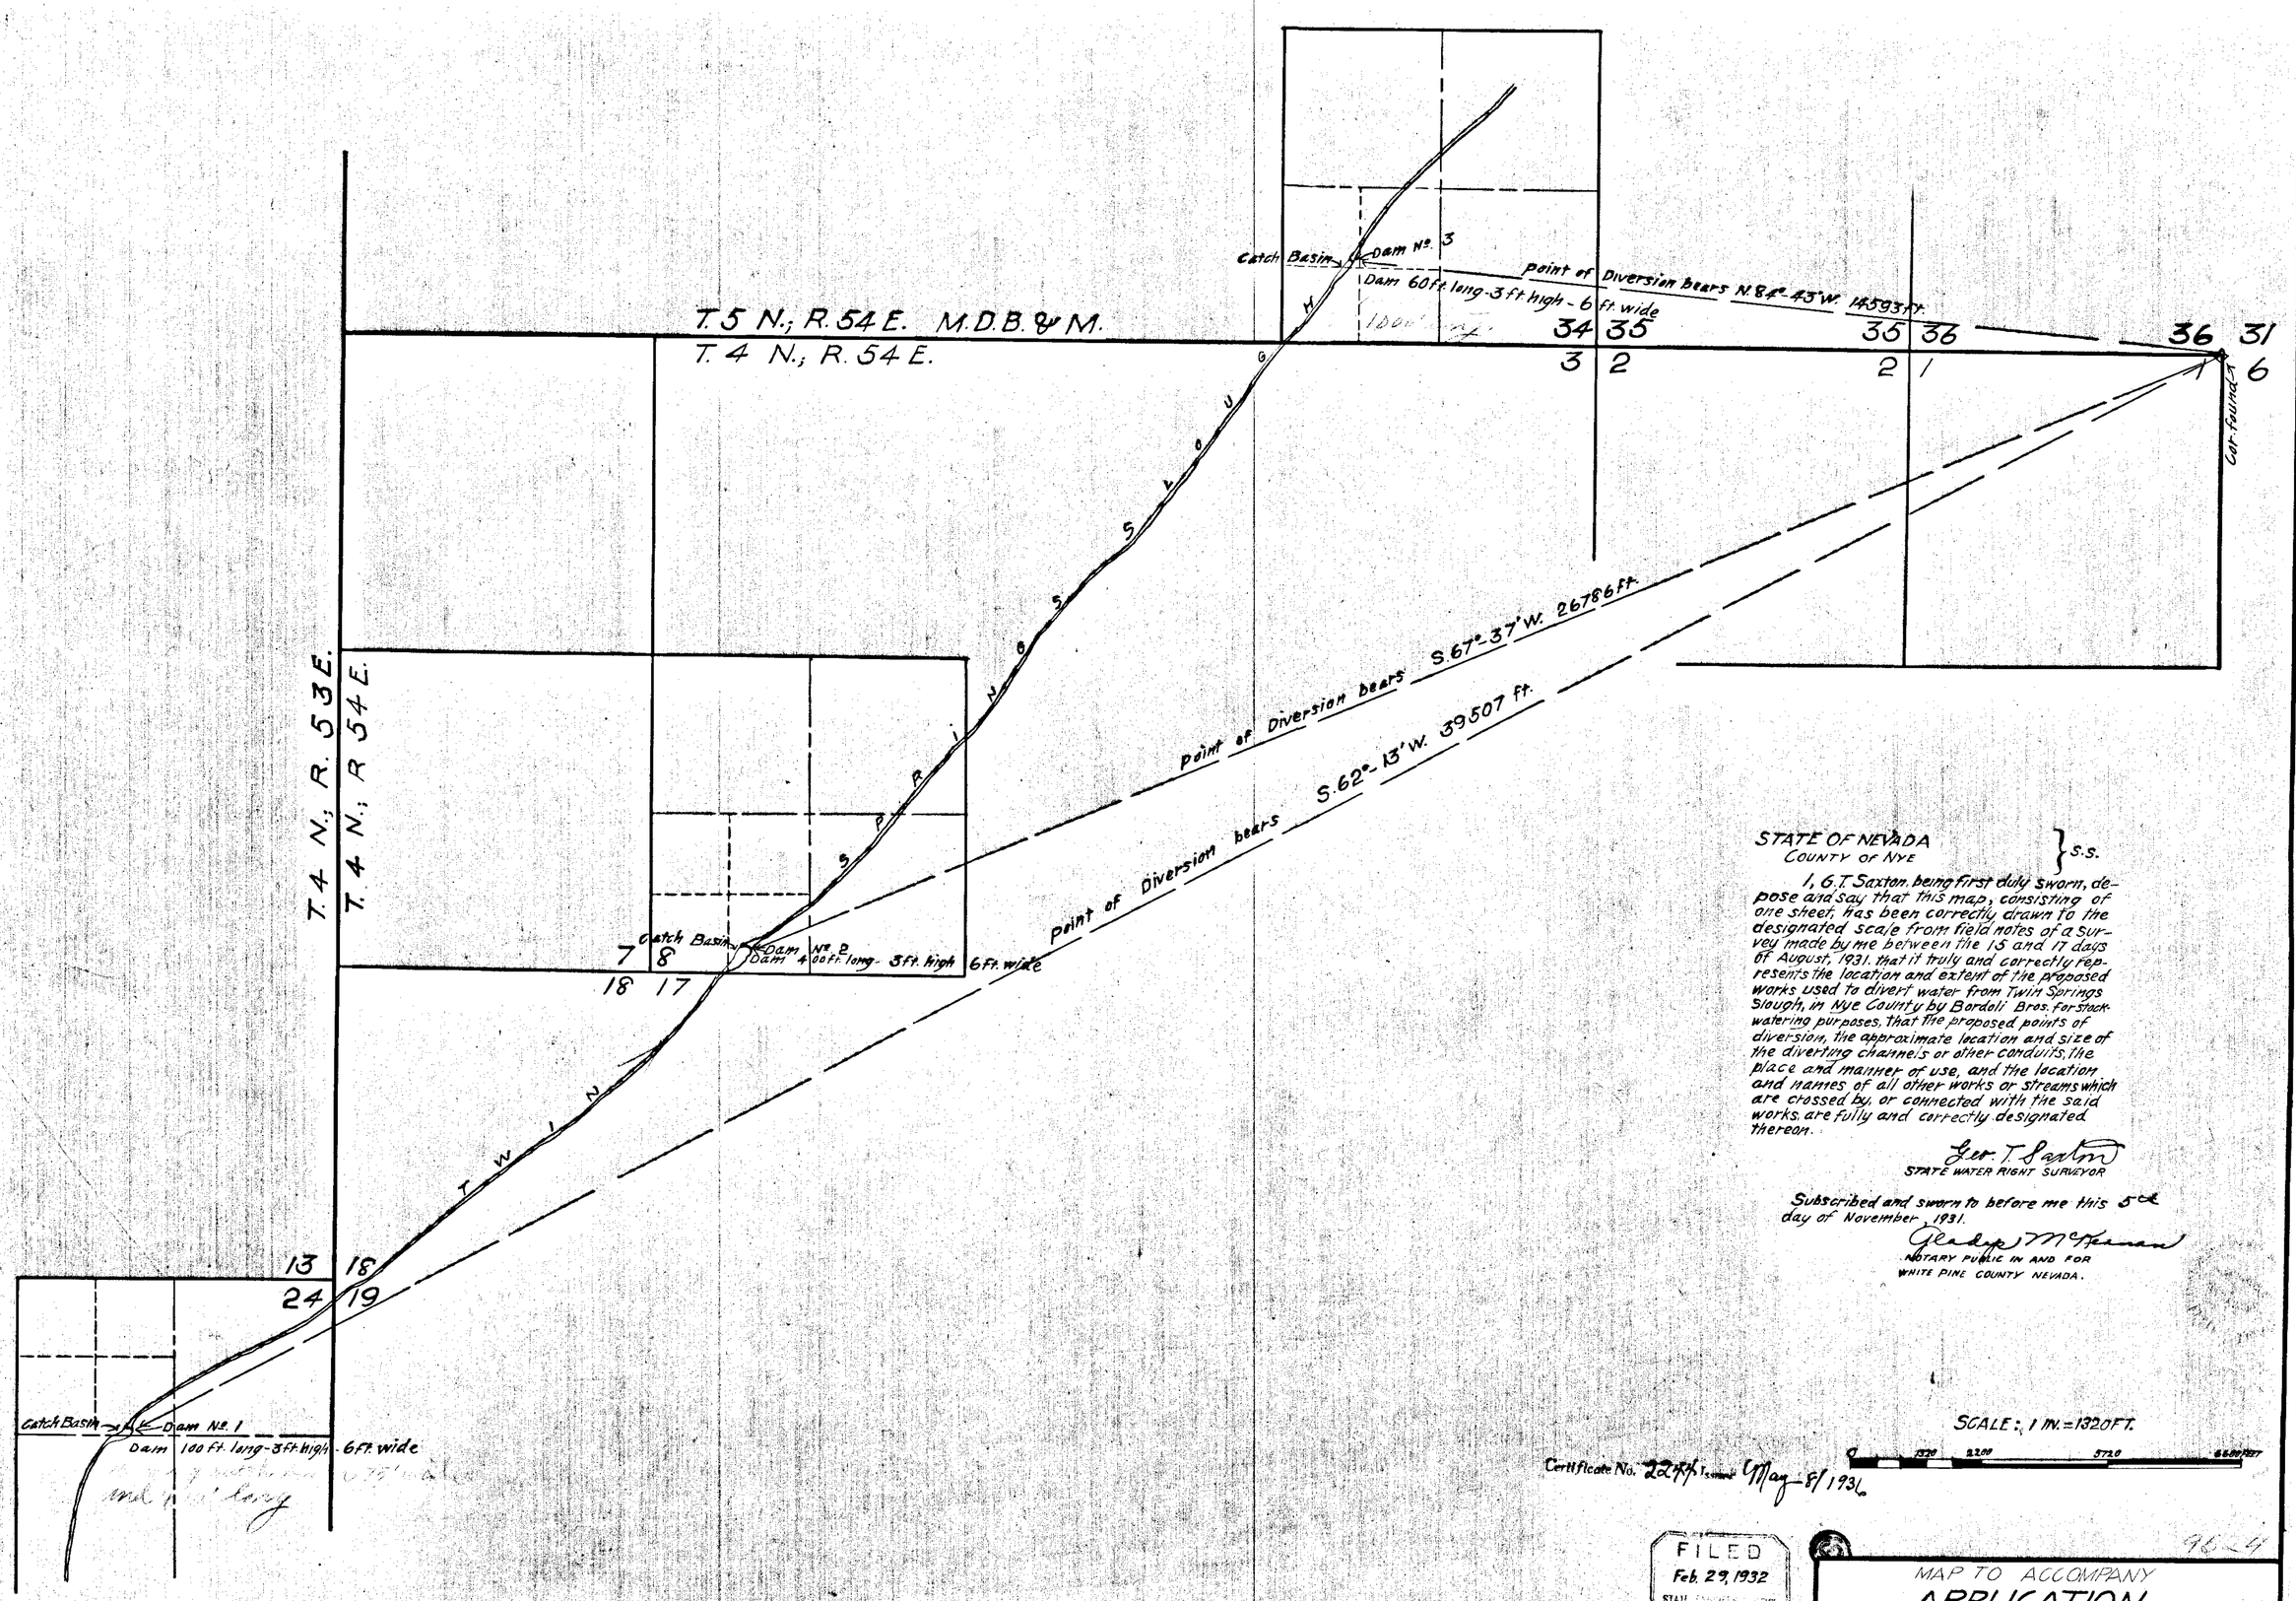

STATE OF NEVADA
COUNTY OF NYE } S.S.

I, G. T. Saxton, being first duly sworn, depose and say that this map, consisting of one sheet, has been correctly drawn to the designated scale from field notes of a survey made by me between the 15 and 17 days of August, 1931, that it truly and correctly represents the location and extent of the proposed works used to divert water from Twin Springs Slough, in Nye County by Bordoli Bros. for stock-watering purposes, that the proposed points of diversion, the approximate location and size of the diverting channels or other conduits, the place and manner of use, and the location and names of all other works or streams which are crossed by, or connected with the said works, are fully and correctly designated thereon.

Geo. T. Saxton
STATE WATER RIGHT SURVEYOR

Subscribed and sworn to before me this 5th day of November, 1931.

Gladys McFarlane
NOTARY PUBLIC IN AND FOR WHITE PINE COUNTY NEVADA.

SCALE: 1 IN. = 1320 FT.

0 1320 2640 3960 5280 6600 FEET

Certificate No. 2244 Issued May 8/1931

FILED
Feb. 29, 1932
STATE ENGINEER

OFFICE STATE ENGINEER
FEB 29 32
RECEIVED

96-4

MAP TO ACCOMPANY
APPLICATION
TO APPROPRIATE WATER
FOR
STOCKWATERING
BY
BORDOLI BROS.
FROM
TWIN SPRINGS SLOUGH

9524