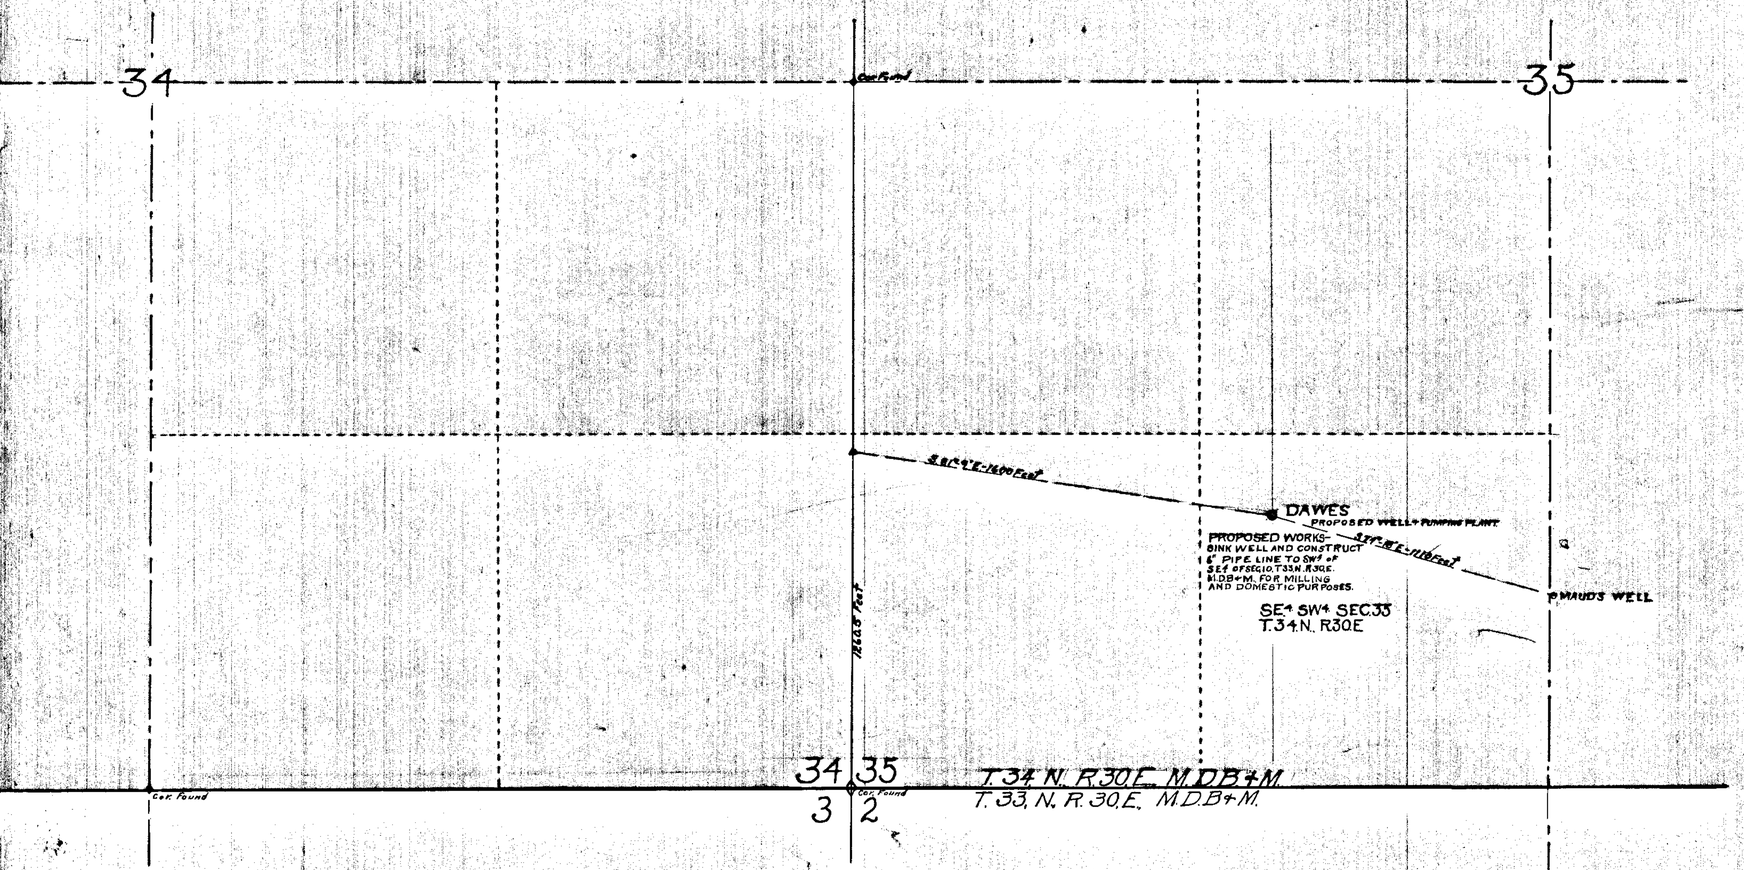

STATE OF NEVADA
COUNTY OF CHURCHILL } SS.

I. L. W. Crehore being first duly sworn depose and say that this map, consisting of one sheet, has been correctly drawn to the designated scale from field notes of a survey made by me between the 12 day of October and the 14 day of October 1931; that it truly and correctly represents the location and extent of the proposed works used to convey water from Dawes proposed Well in Pershing County by E. M. Dawes for Milling and domestic purposes. That the proposed point of diversion, the approximate location and size of the diverting channel or other conduit, the place and manner of use, and the location and names of all other works or streams which are crossed by, or connected with the said works, are fully and correctly designated thereon.

L. W. Crehore
STATE WATER RIGHT SURVEYOR

Subscribed and sworn to before me this 11 day of January 1932

J. J. Emery
NOTARY PUBLIC IN AND FOR
CHURCHILL COUNTY NEVADA.

9529

SCALE: 1 IN. = 300 FT.

0 100 200 300 400 500 1000 1500 FEET

FILED
Jan. 12, 1932.
STATE ENGINEER'S OFFICE

OFFICE
STATE ENGINEER
JAN 12 32
RECEIVED
AND

MAP TO ACCOMPANY
APPLICATION
TO APPROPRIATE WATER
FOR
MINING and MILLING
BY
E. M. DAWES
FROM
DAWES WELL

9529