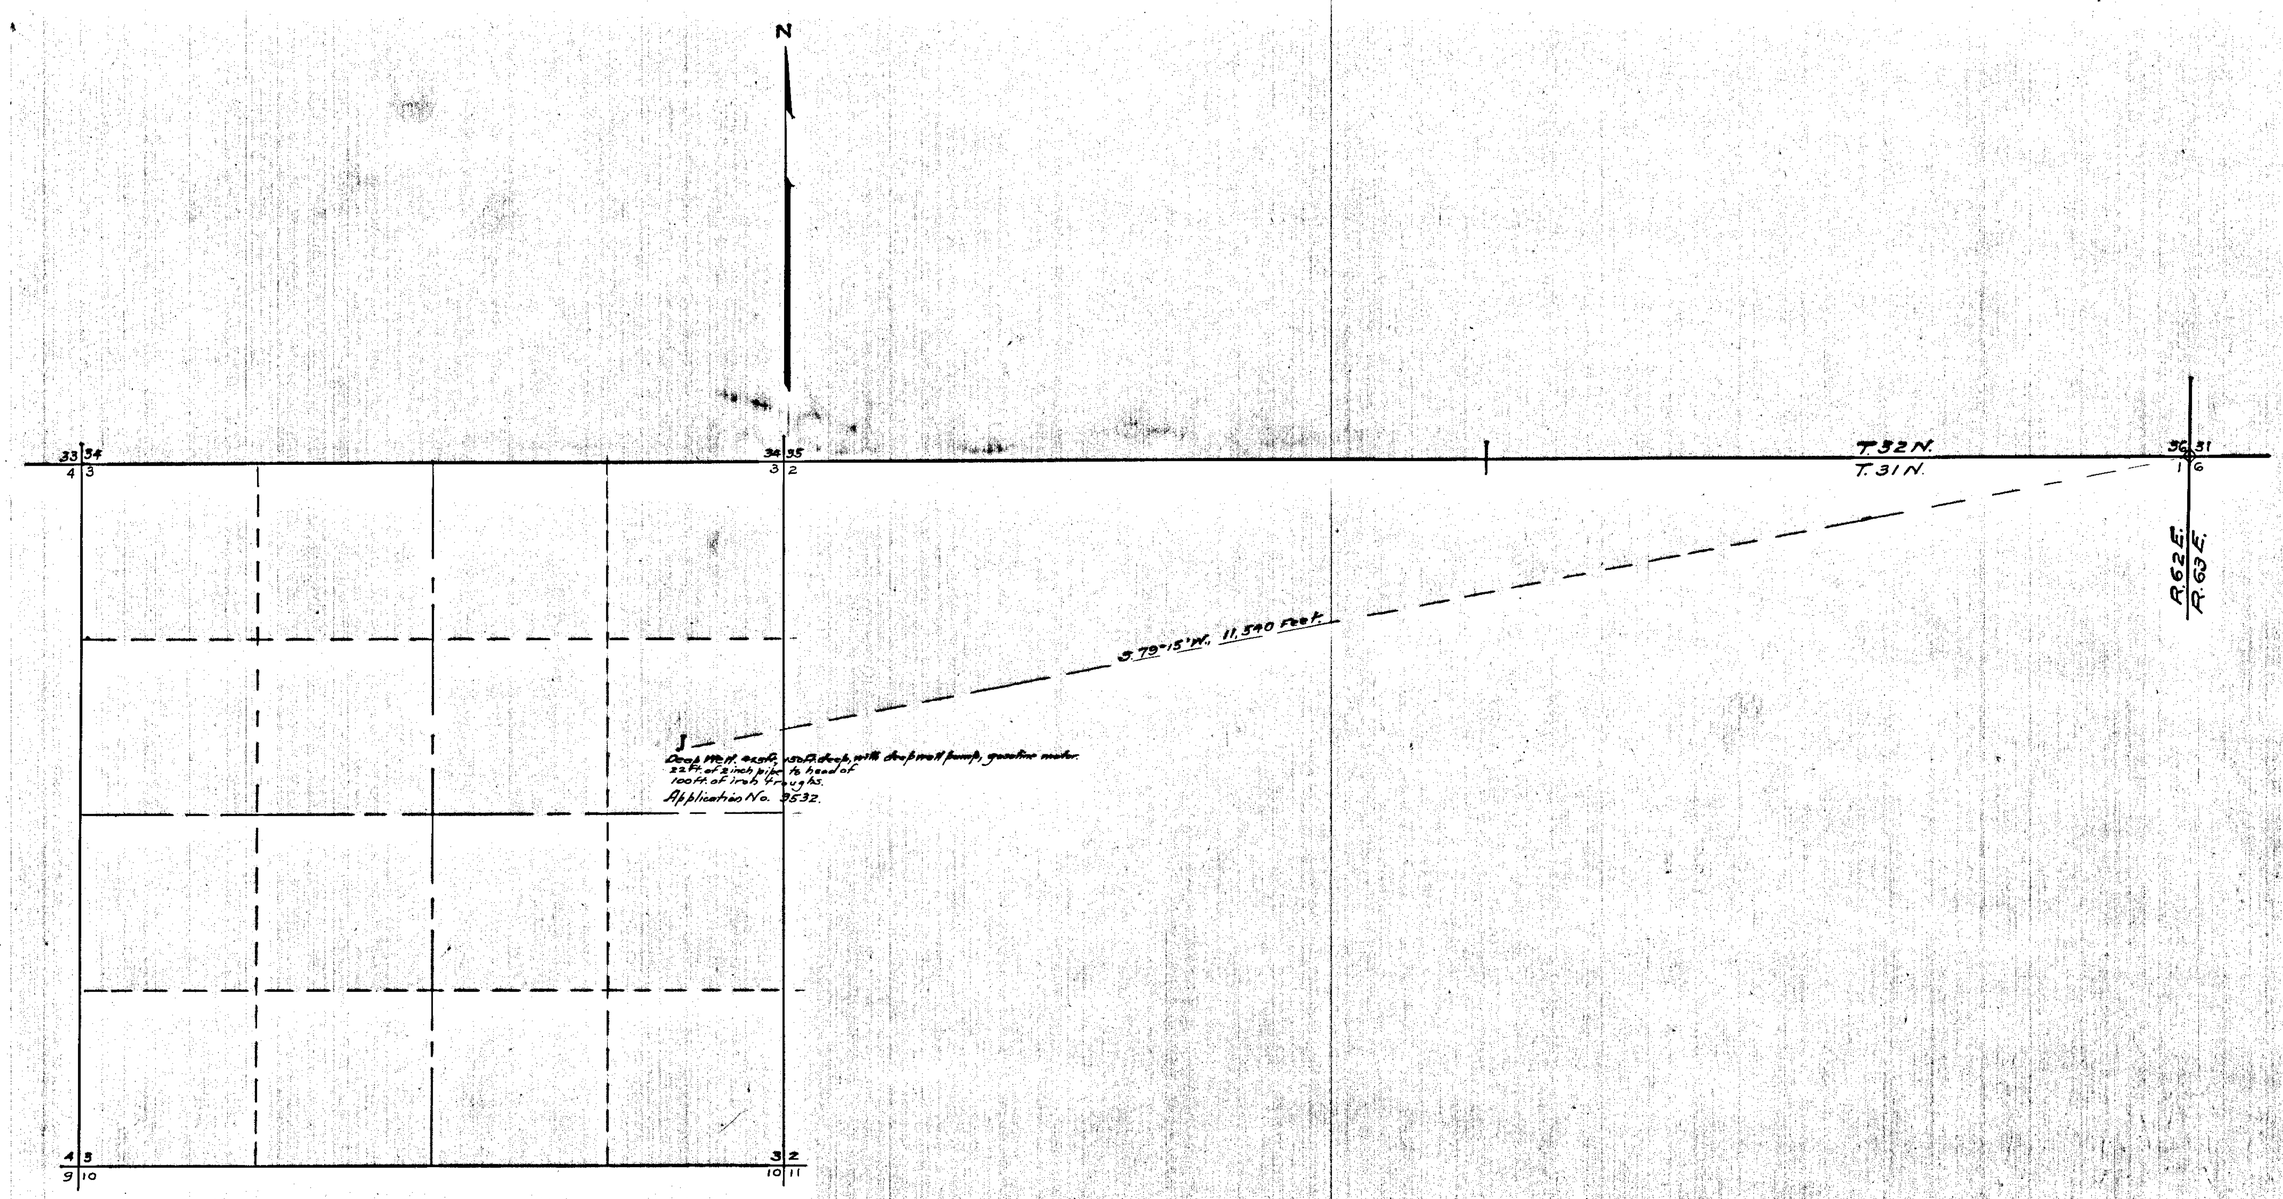

STATE OF NEVADA } ss.
COUNTY OF ELKO }

I, Chas. F. DeArmond, being first duly sworn, depose and say that this map has been correctly drawn to the designated scale from field notes of a survey made by me on the 27th. day of October, 1931; that it truly and correctly represents the location and extent of the works used and to be used to divert water from a well in Elko County by Pete Itcaina under Application No. 9532 for stock watering purposes. That the point of diversion and the place and manner of use are fully and correctly designated thereon.

Chas. F. DeArmond.
State Water right Surveyor.

Subscribed and sworn to before me this 29th day of October, 1931.

H. L. Castle
Notary Public in and for Elko County, Nevada.

Wrote letter to get No. + kind of stock
Feb. 27, 1931

0 2 4 8 12 16 20 24
HUNDRED FEET

FILED
November 19, 1931
STATE ENGINEER'S OFFICE

OFFICE
STATE ENGINEER
NOV 19 31
RECEIVED
AND

MAP

TO ACCOMPANY APPLICATION NO. 9532
TO APPROPRIATE WATER FOR STOCK-
WATERING BY PETE ITCAINA
FROM DEEP WELL.
ALSO TO ACCOMPANY PROOF OF BENEFICIAL
USE UNDER SAID APPLICATION.

SURVEYED October 27, 1931.
SCALE 1 Inch = 600 Feet.

9532