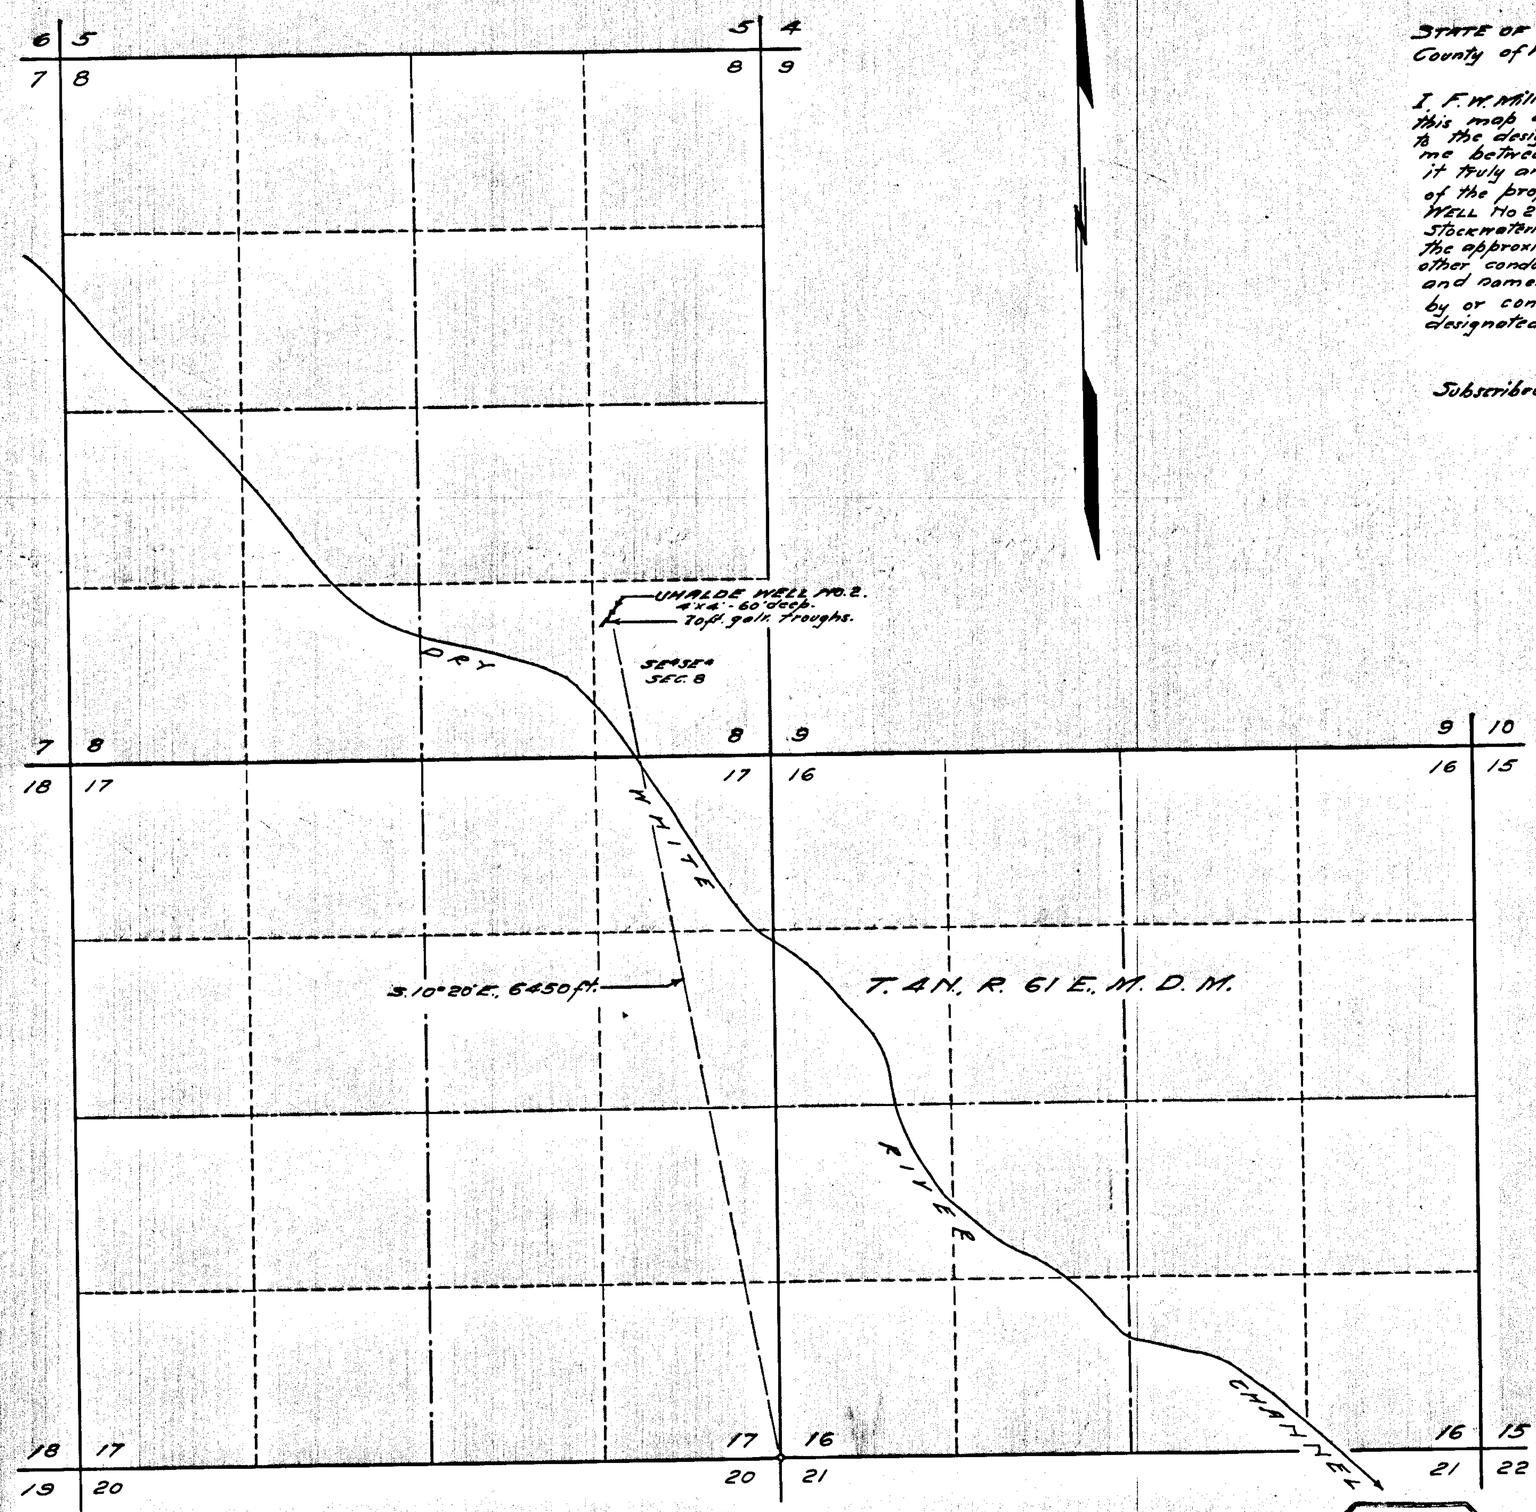


STATE OF NEVADA. }
County of White Pine. } ss.

I, F. W. Millard being first duly sworn, depose and say that this map consisting of one sheet has been correctly drawn to the designated scale from field notes of a survey made by me between the 22nd and 25th days of September, 1931; That it truly and correctly represents the location and extent of the proposed works used to divert water from UHALDE WELL No 2 in Nye County by JOHN UHALDE for Stockwatering purposes; That the proposed point of diversion, the approximate location and size of the diverting channel or other conduit, the place and manner of use and the location and names of all other works or streams which are crossed by or connected with the said works are fully and correctly designated thereon.

F. W. Millard
State Water Right Surveyor.

Subscribed and sworn to before me, this 6th day of October, 1931.

Robert McKinnon
Notary Public in and for White Pine County, Nevada.

0 500 1000 2000
SCALE 1 IN. = 600 FT.

FILED
October 8, 1931
STATE ENGINEER'S OFFICE

OFFICE STATE ENGINEER
OCT 5 1931
RECEIVED

MAP TO ACCOMPANY
APPLICATION
TO APPROPRIATE WATER
FOR
STOCKWATERING
BY
JOHN UHALDE
FROM
UHALDE WELL NO. 2.

Surveyed by Ed. Millard & Son.
Ely, Nevada. 9/24/31

9538