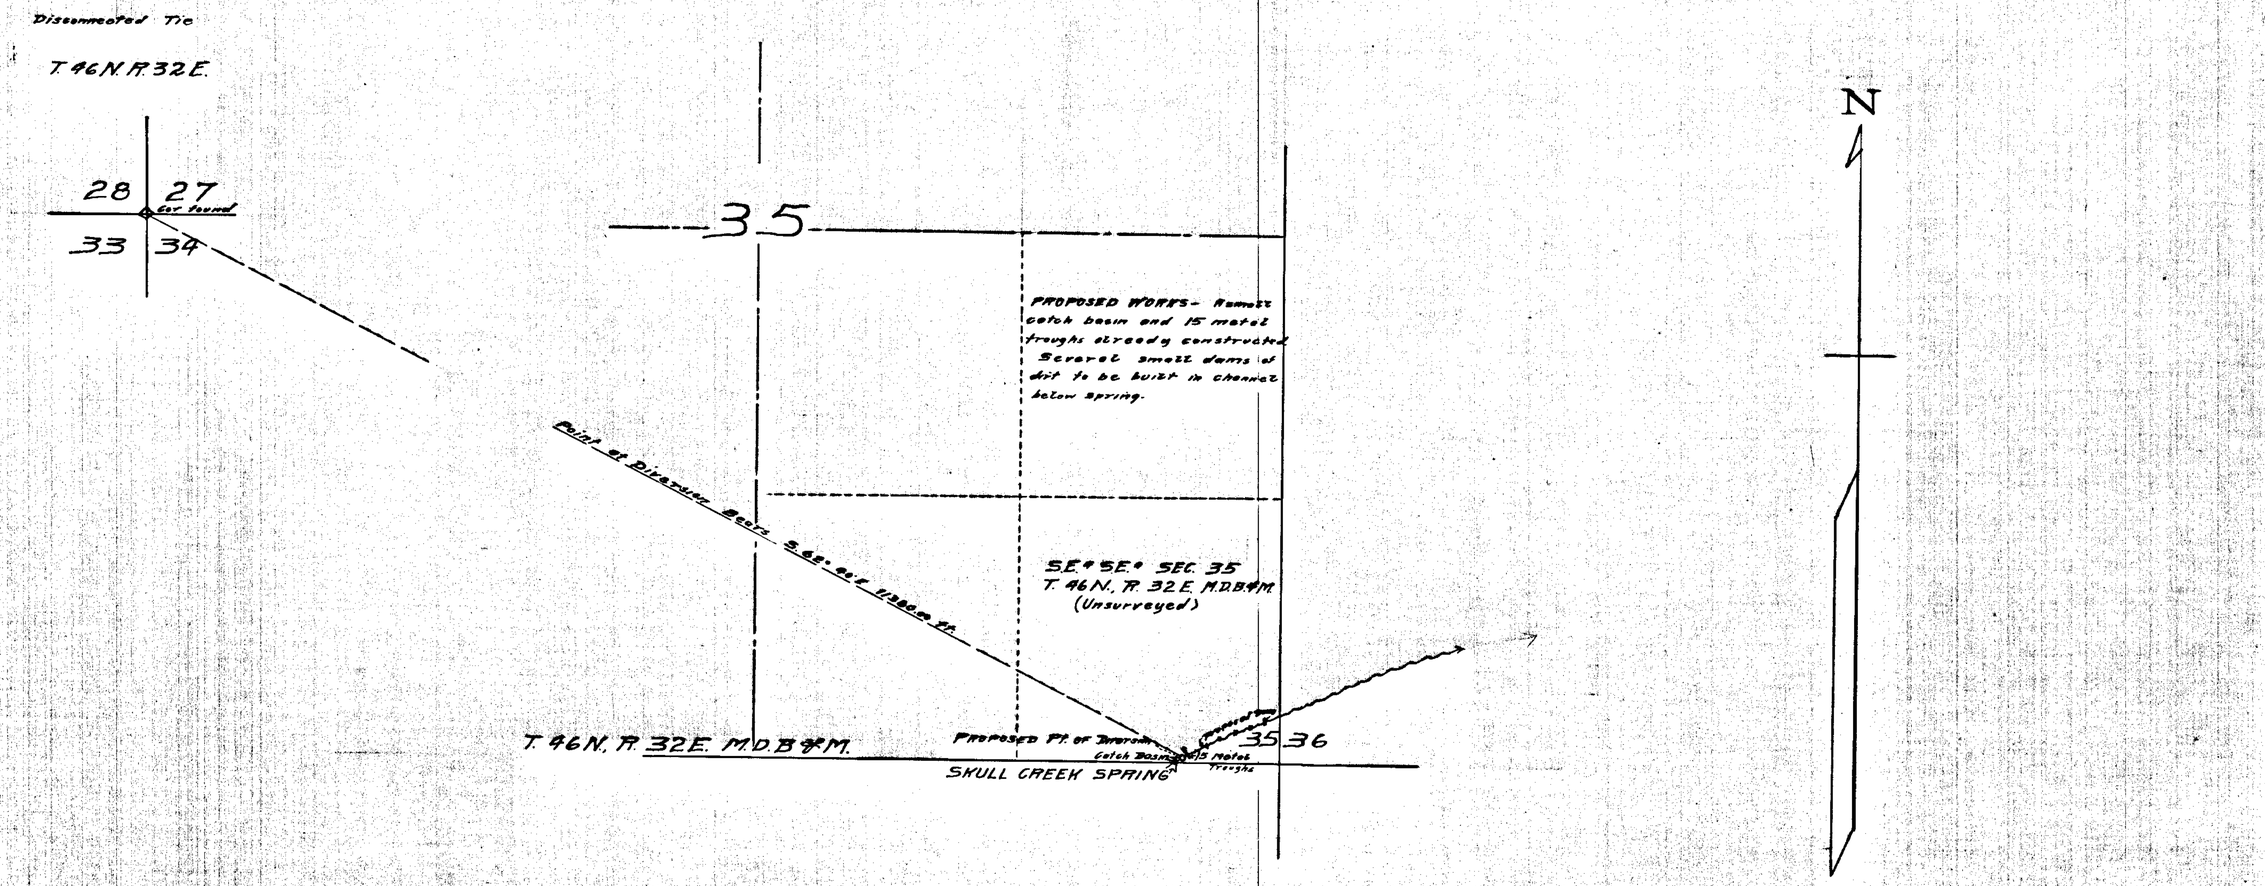

STATE OF NEVADA }
County of Humboldt } S.S.

I, F.R. O'Leary, being first duly sworn, depose and say that this map, consisting of one sheet, has been correctly drawn to the designated scale from field notes of a survey made by me on the 12th day of October, 1931; that it truly and correctly represents the location and extent of the proposed works used to divert water from Skull Creek Spring, in Humboldt County by Raimundo Erquiaga for Stockwatering purposes. That the proposed point of diversion, the approximate location and size of the diverting channel or other conduit, the place and manner of use, and the location and names of all other works or streams which are crossed by, or connected with the said works, are fully and correctly designated thereon.

F. R. O'Leary
STATE WATER RIGHT SURVEYOR.

Subscribed and sworn to before me this 19th day of October, 1931.

George H. Brown
NOTARY PUBLIC IN AND FOR HUMBOLDT COUNTY, NEVADA.

SCALE: 1 IN. = 400 FT.

FILED
October 20, 1931
STATE ENGINEER'S OFFICE

OFFICE STATE ENGINEER
OCT 20 31
RECEIVED

MAP TO ACCOMPANY
APPLICATION
TO APPROPRIATE WATER
FOR
STOCKWATERING
BY
RAIMUNDO ERQUIAGA
FROM
SKULL CREEK SPRING

9545