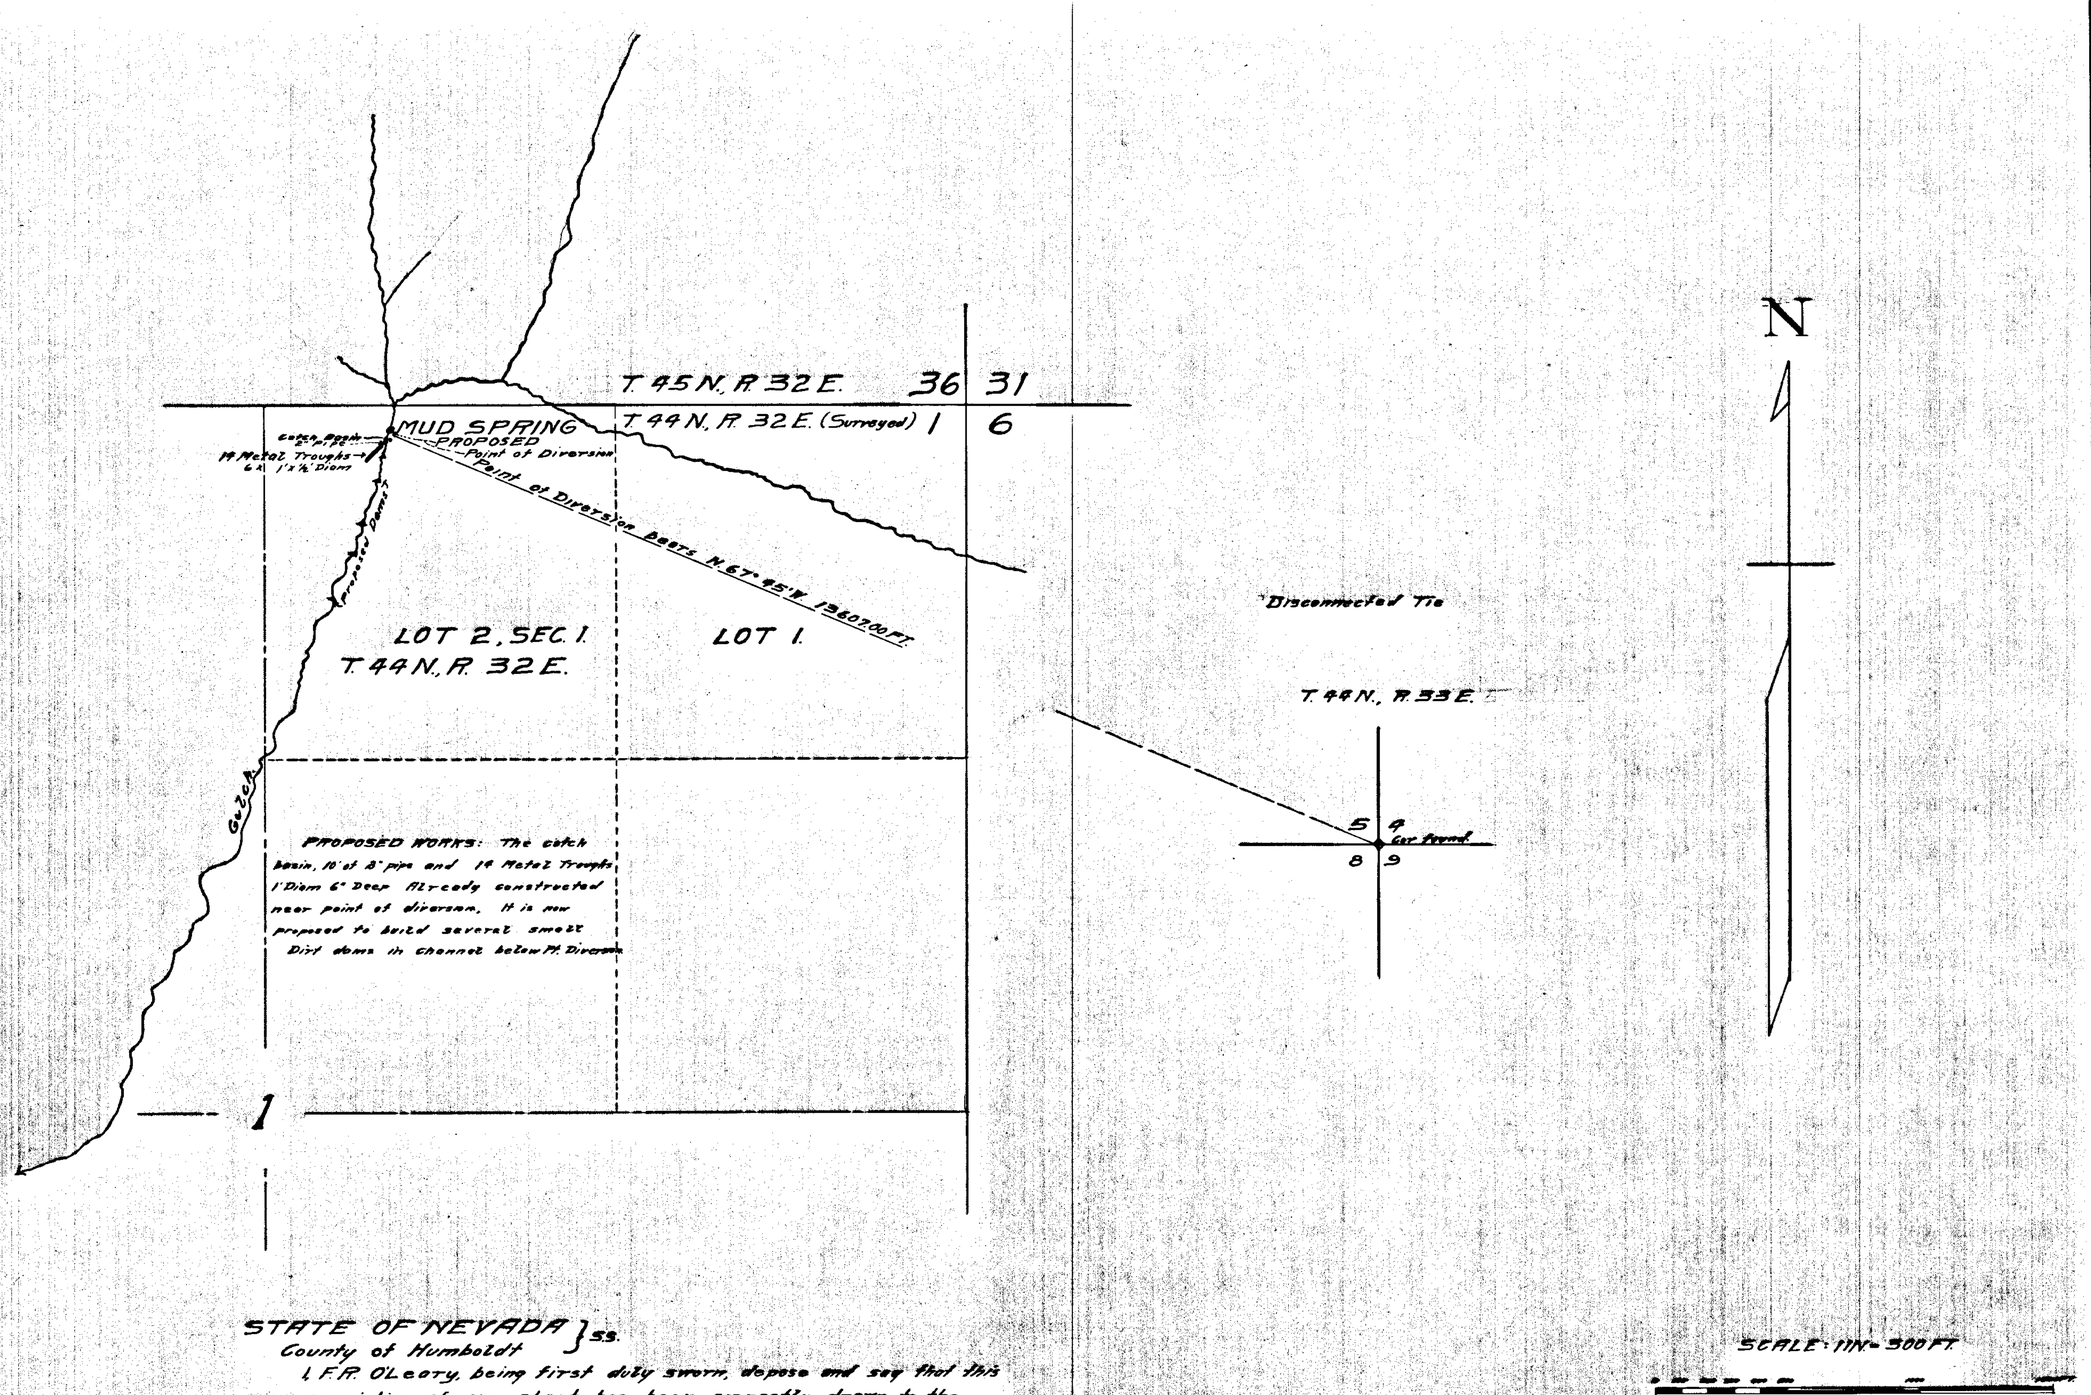

STATE OF NEVADA }ss.
County of Humboldt

I, F. R. O'Leary, being first duly sworn, depose and say that this map, consisting of one sheet, has been correctly drawn to the designated scale from field notes of a survey, made by me on the 11th day of October, 1931; that it truly and correctly represents the location and extent of the proposed works used to divert water from Mud Spring in Humboldt County, by Raimundo Erquiaga for Stock-watering purposes. That the proposed point of diversion, the approximate location and size of the diverting channel or other conduit, the place and manner of use, and the location and names of all other works or streams which are crossed by, or connected with the said works are fully and correctly designated thereon.

F. R. O'Leary
STATE WATER RIGHT SURVEYOR

Subscribed and sworn to before me this 19th day of October, 1931.

Henry H. Brown
NOTARY PUBLIC IN AND FOR HUMBOLDT COUNTY, NEVADA

STATE ENGINEER

OFFICE STATE ENGINEER OCT 20 31 RECEIVED

FILED
October 20, 1931
STATE ENGINEER'S OFFICE

(S)

MAP TO ACCOMPANY
APPLICATION
TO APPROPRIATE WATER
FOR
STOCKWATERING
BY
RAIMUNDO ERQUIAGA
FROM
MUD SPRING

9547