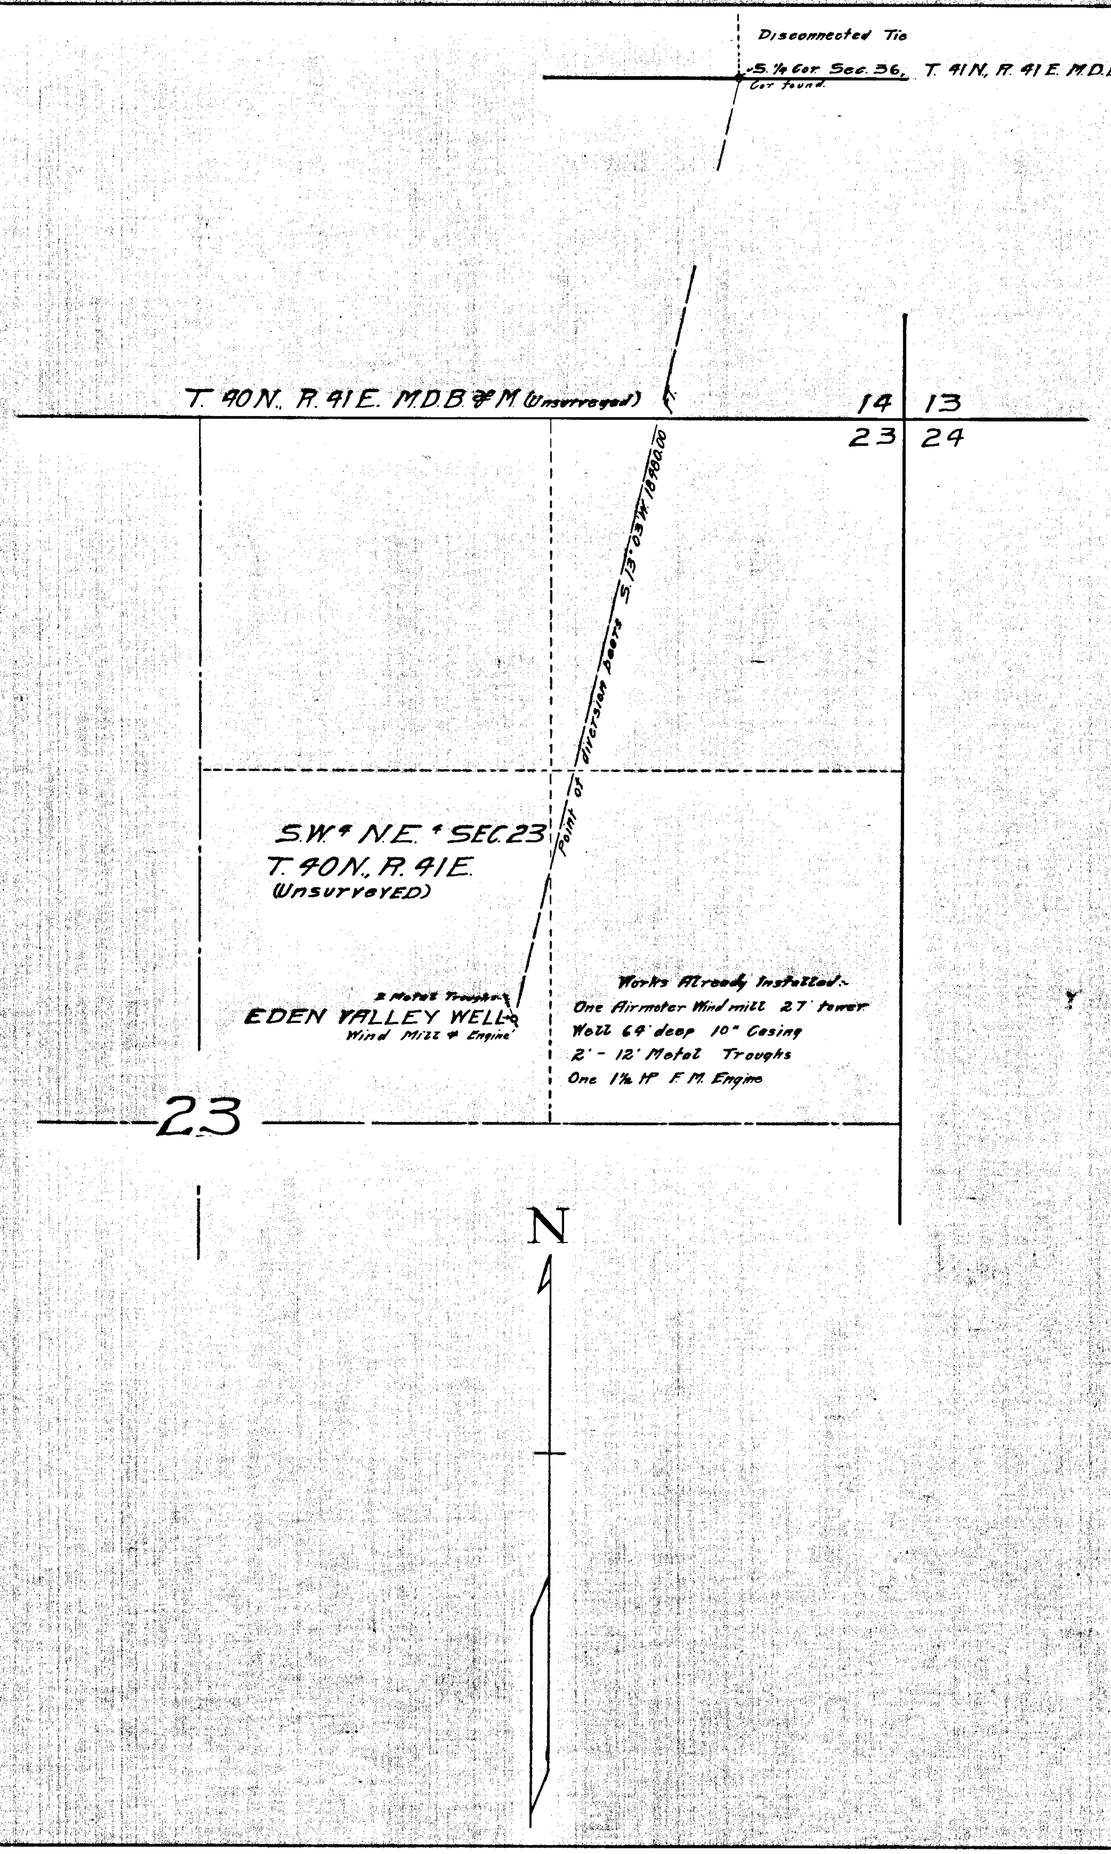

STATE OF NEVADA }ss.
County of Humboldt

I, F. R. O'Leary, being first duly sworn, depose and say that this map, consisting of one sheet, has been correctly drawn to the designated scale from field notes of a survey made by me on Oct. 22, 1931, and March 26, 1932; that it truly and correctly represents the location and extent of the proposed works used to divert water from the Eden Valley Well in Humboldt County, Nevada, by G. D. and R. O. Bliss for Stockwatering purposes. That the proposed point of diversion, the approximate location and size of the diverting works or other conduit, the place and manner of use, and the location and names of all other works or streams which are crossed by or connected with the said works, are fully and and correctly designated thereon.

F. R. O'Leary
STATE WATER RIGHT SURVEYOR

Subscribed and sworn to before me this 31st day of March, 1932.

Mervyn H. Brown
NOTARY PUBLIC IN AND FOR HUMBOLDT COUNTY, NEVADA.

April 1

SCALE 1 IN. = 300 FT

9550

FILED
April 1, 1932
STATE ENGINEER'S OFFICE

OFFICE STATE ENGINEER
APR 21 1932
RECEIVED

MAP TO ACCOMPANY
APPLICATION
TO APPROPRIATE WATER
FOR
STOCKWATERING
BY
G. D. & R. O. BLISS
FROM
EDEN VALLEY WELL

9550