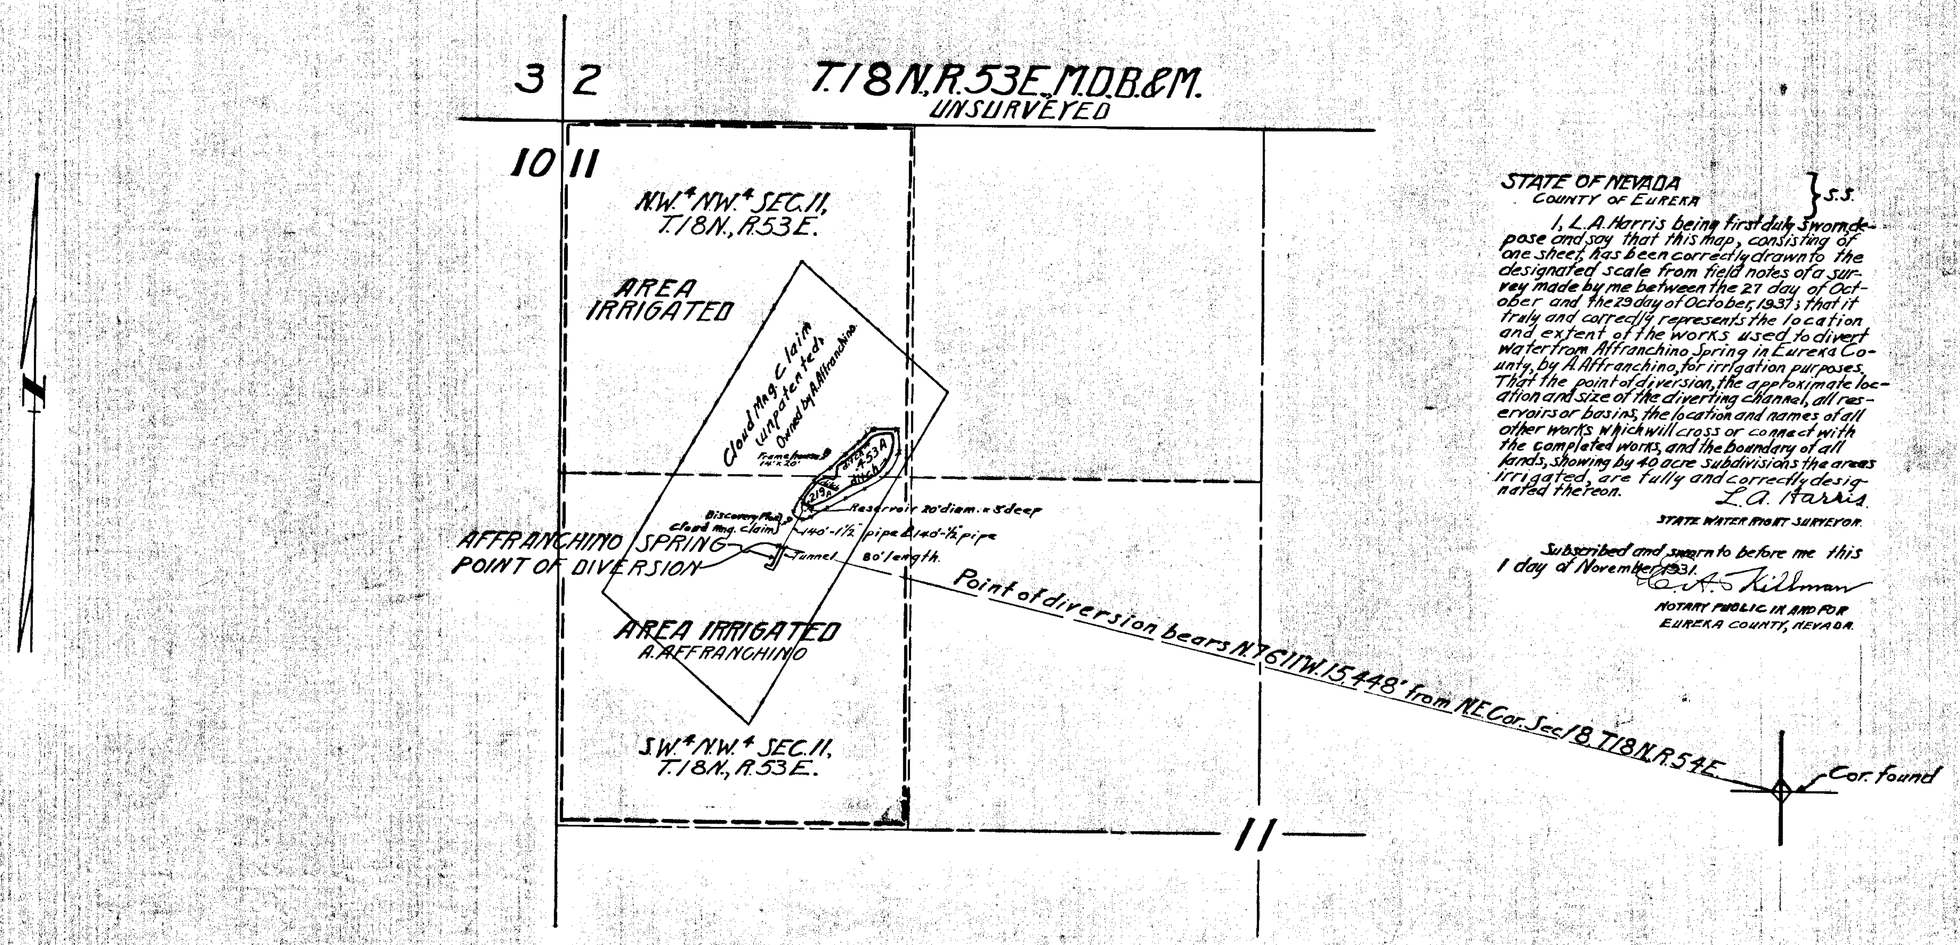

STATE OF NEVADA
COUNTY OF EUREKA } S.S.

I, L. A. Harris being first duly sworn, depose and say that this map, consisting of one sheet, has been correctly drawn to the designated scale from field notes of a survey made by me between the 27 day of October and the 29 day of October, 1931; that it truly and correctly represents the location and extent of the works used to divert water from Affranchino Spring in Eureka County, by A. Affranchino, for irrigation purposes. That the point of diversion, the approximate location and size of the diverting channel, all reservoirs or basins, the location and names of all other works which will cross or connect with the completed works, and the boundary of all lands, showing by 40 acre subdivisions the areas irrigated, are fully and correctly designated thereon.

L. A. Harris
STATE WATER RIGHT SURVEYOR.

Subscribed and sworn to before me this 1 day of November 1931.

C. A. Killman
NOTARY PUBLIC IN AND FOR EUREKA COUNTY, NEVADA.

SCALE: 1 IN. = 300 FT.

0 100 200 300 400 500 1000 1500

9910 Issued January 21, 1933

FILED
November 14, 1931
STATE ENGINEER'S OFFICE

MAP TO ACCOMPANY
APPLICATION
TO APPROPRIATE WATER
FOR
IRRIGATION + Dom
BY
A. AFFRANCHINO
FROM
AFFRANCHINO SPRING

9555