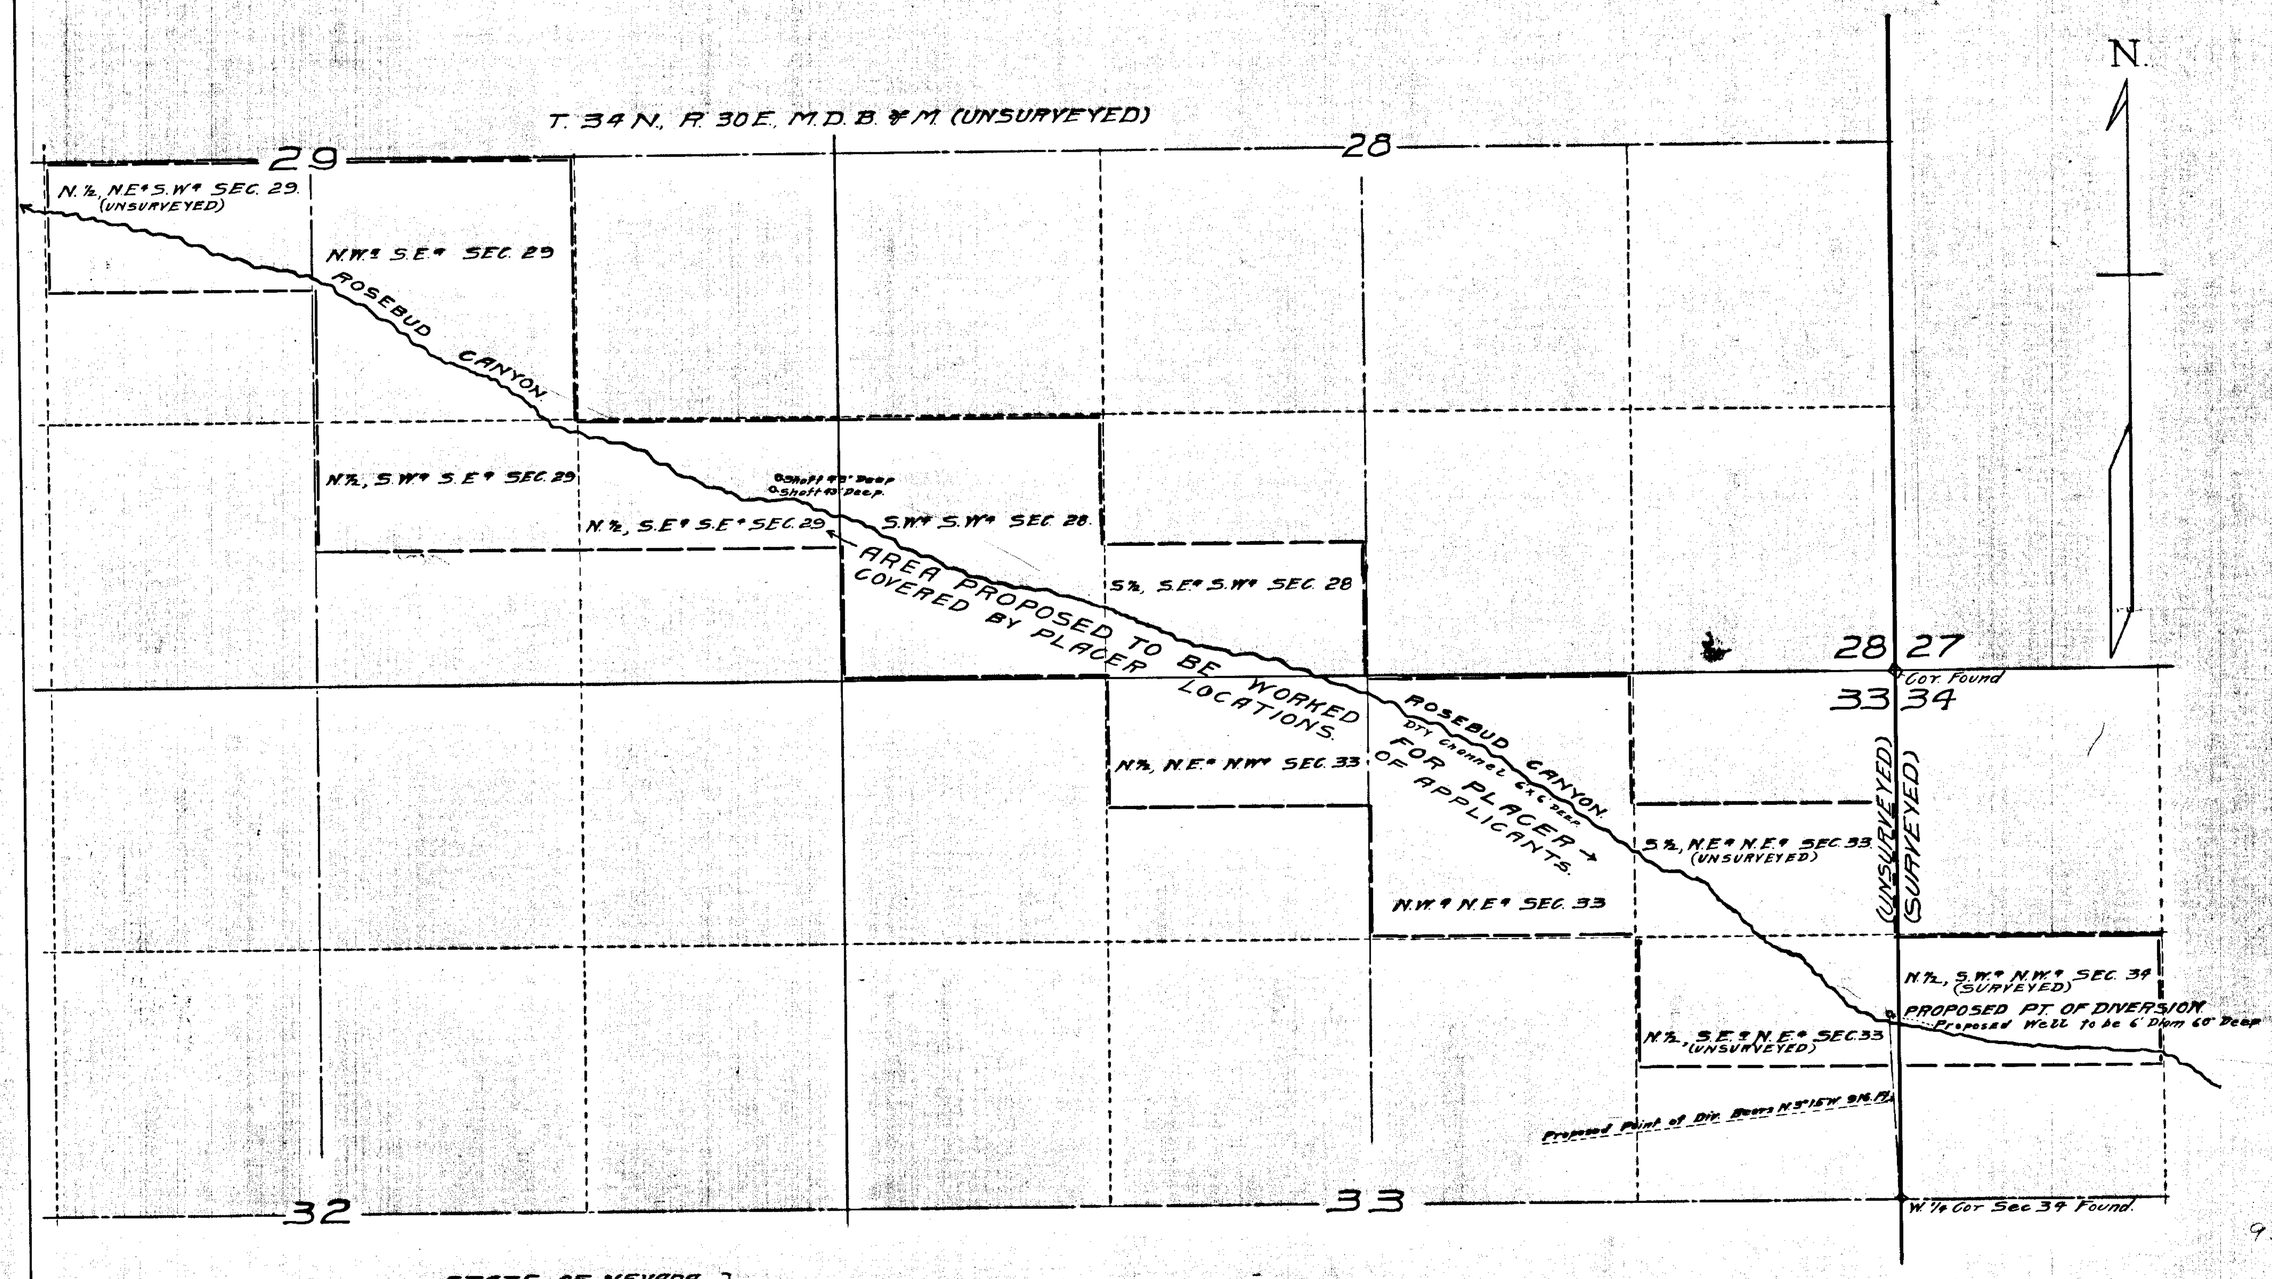

9557

STATE OF NEVADA
County of Humboldt } S.S.

I, F.R. O'Leary, being first duly sworn, depose and say that this map, consisting of one sheet, has been correctly drawn to the designated scale, from fieldnotes of a survey made by me on the 12th day of May, 1932; that it truly and correctly represents the proposed location and extent of the works used to divert water from Rosebud Canyon in Pershing County, by James Wilker and associates, E.A. Scott, T.S. Dalton, and J.M. Dalton, for mining, milling and domestic purposes. That the proposed point of diversion, the approximate location and size of the proposed well, the location and names of all other works which will cross or connect with the proposed works and the boundary of all lands, showing by 40 acre subdivisions the areas proposed to be worked for placer, are fully and correctly designated thereon.

F. R. O'Leary
STATE WATER RIGHT SURVEYOR.

Subscribed and sworn to before me this 13th day of May, 1932.
Geo. D. Morris.
NOTARY PUBLIC IN AND FOR HUMBOLDT COUNTY, NEVADA.

SCALE: 1 IN. = 400 FT.

FILED
May 14, 1932.

Certificate No. 9557 Issued 9/21/36

MAP TO ACCOMPANY
APPLICATION
TO APPROPRIATE WATER
FOR
MINING, MILLING & DOMESTIC USE
BY
JAMES WILKER & ASSOCIATES
FROM
ROSEBUD CANYON.

9557