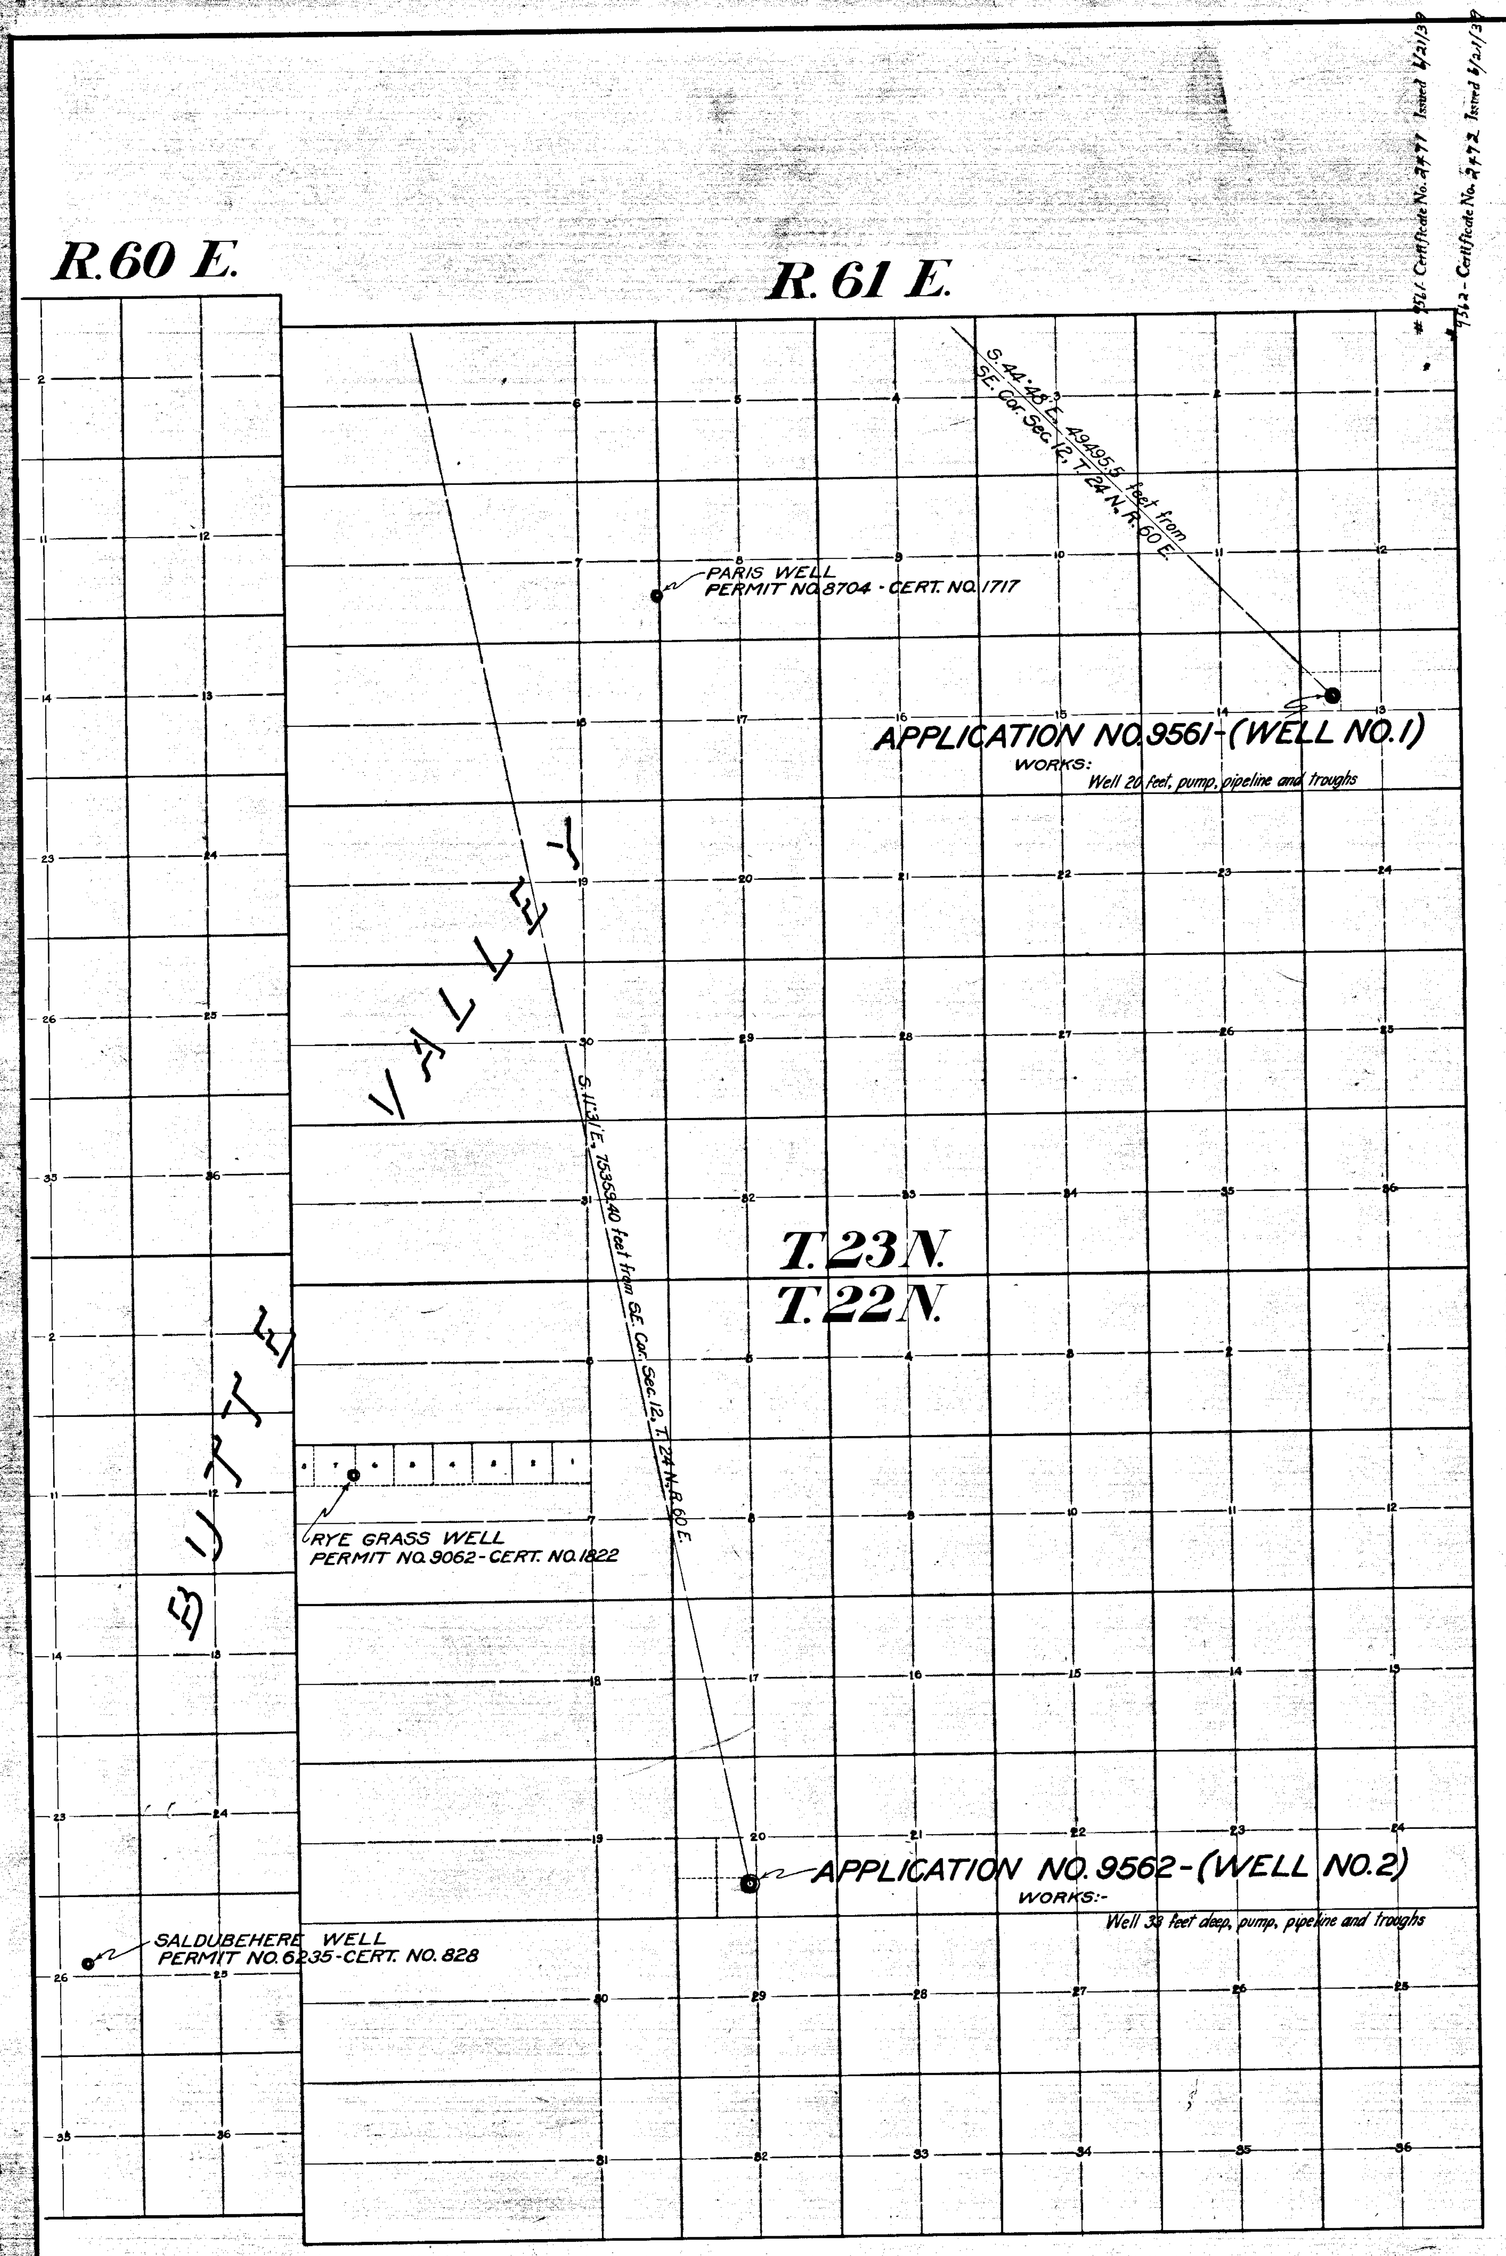

9561 Certificate No. 2471 Issued 6/21/39

9562 - Certificate No. 2472 Issued 6/21/39

SCALE:- 2in. = 1mi.

MAP
TO ACCOMPANY
APPLICATIONS NOS. 9561-62
FOR
STOCKWATERING
FROM
UNDERGROUND WATERS
BY
BERTRAND PARIS

SURVEYED AND MAPPED BY HARVEY M. PAYNE, WATER RIGHT ENGINEER

9561-9562

FILED
July 2, 1932
STATE ENGINEER'S OFF.

OFFICE
STATE ENGINEER
JUL -2'32
RECEIVED
ANS.

STATE OF NEVADA } ss.
COUNTY OF ORMSBY }

I, Harvey M. Payne, being first duly sworn, depose and say that this map has been drawn to the designated scale from the field notes of a survey made under my supervision on June 24, 1932; that it truly and correctly shows the location and extent of works constructed to divert water from Wells in White Pine County, Nevada, under Applications Nos. 9561-62 of Bertrand Paris for stockwatering purposes; and that the location of said Wells, together with other wells to which this applicant already holds rights, is correctly shown hereon.

Harvey M. Payne
WATER RIGHT ENGINEER

Subscribed and sworn to before me this 25th day of June, 1932.

[signature]
Notary Public in and for
Ormsby County, Nevada.

NOTE:- All of the wells shown hereon are held by applicant, Bertrand Paris, and the subdivisions within which these wells are located as hereon shown may be changed if section corners nearer to them are later found, but the ties shown are correct.