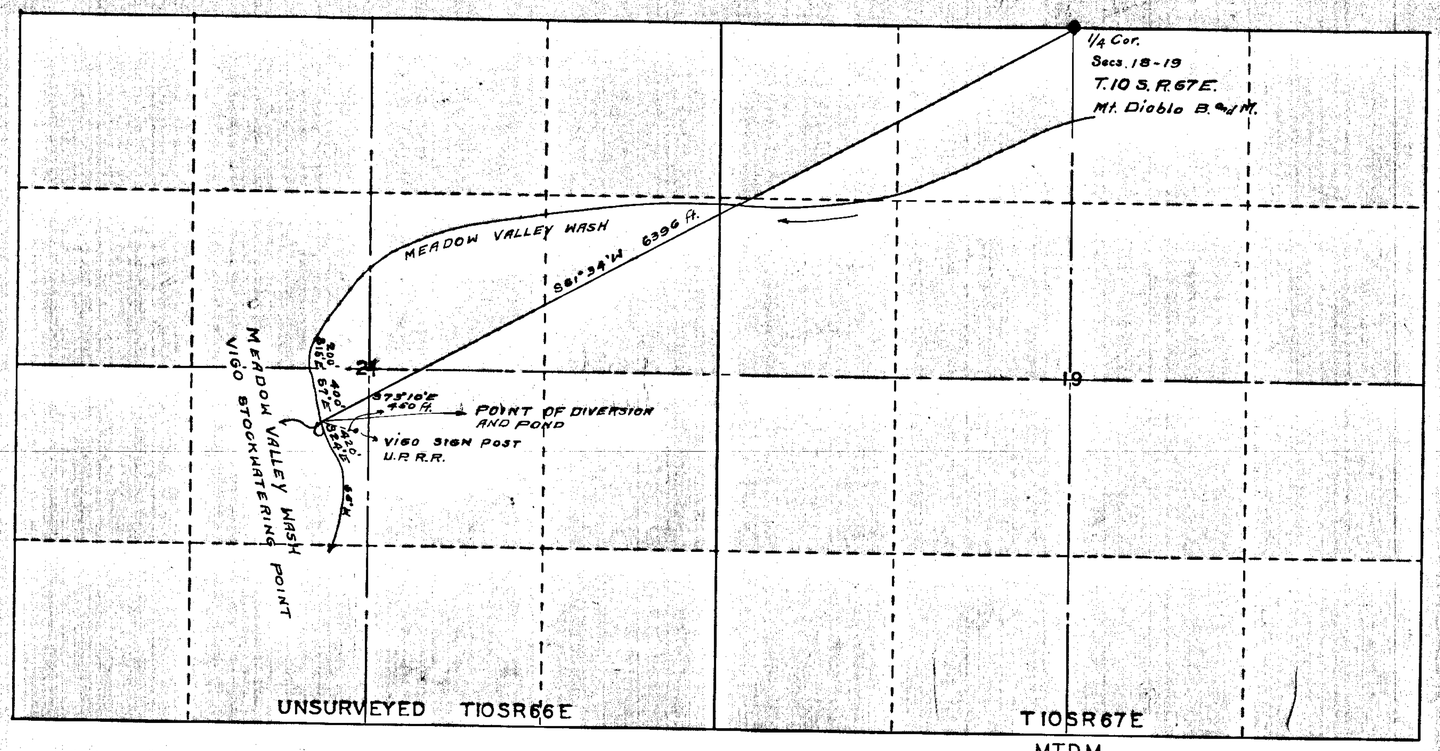

STATE OF UTAH }
COUNTY OF WASHINGTON } ss

I, Leo A. Snow, being first duly sworn, depose and say that this map has been correctly drawn to the designated scale from field notes of a survey made by me on the 24th day of August 1931; that it truly and correctly represents the location and extent of the works used to divert water from Meadow Valley Wash in Lincoln County, Nevada, by Hafan Frei Brothers for stockwatering purposes; that the point of diversion, the location and size of the diverting channel, the place and manner of use, and the location and names of all other works or streams which are crossed by or connected with said works, are fully and correctly designated thereon.

Leo A. Snow
State Water Right Surveyor

Subscribed and sworn to before me this 24 day of October 1931.

My Commission Expires
April 15, 1932

D. H. Morris
Notary Public
Residing at St. George, Utah.

FILED
Feb. 23, 1932.
STATE ENGINEER'S OFFICE

OFFICE STATE ENGINEER FEB 23 32 RECEIVED

OFFICE STATE ENGINEER JAN 28 32 RECEIVED

OFFICE STATE ENGINEER DEC 14 31 RECEIVED

Certificate No. 1947 Issued April 7, 1933

MAP
TO ACCOMPANY APPLICATION TO APPROPRIATE WATER
FOR STOCKWATERING
BY
HAFEN FREI BROTHERS
FROM MEADOW VALLEY WASH

9566