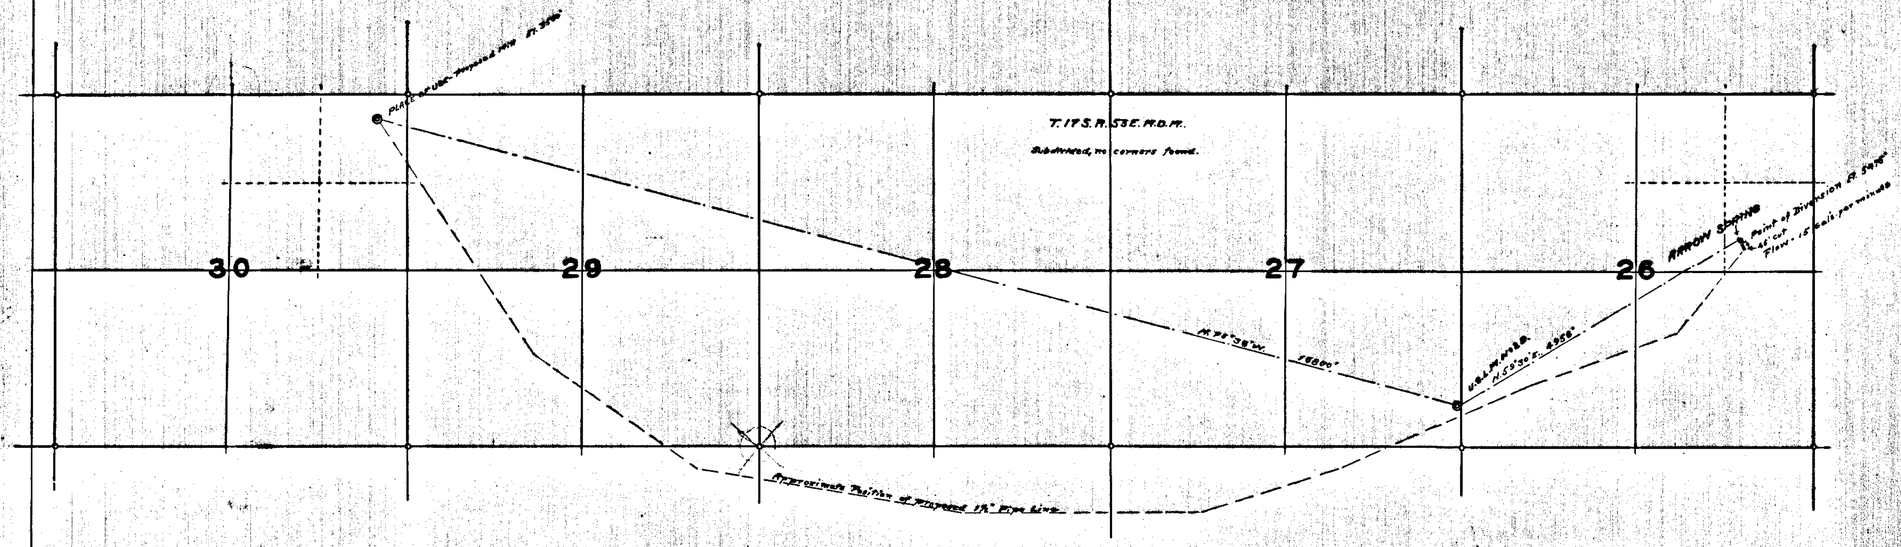


STATE OF NEVADA
COUNTY OF ESMERALDA } ss.

I, Ed. S. Giles, being first duly sworn, depose and say that this map, consisting of one sheet, has been correctly drawn to the designated scale from field notes of a survey made under my direction on the 23rd day of July, 1932, that it truly and correctly represents the proposed location and extent of the works used to divert water from Arrow Spring in Nye County by Charles Labbe for Mining and Milling purposes, that the proposed point of diversion, the approximate position of the diverting pipe line, the location of all other works which will cross or connect with the proposed works and the boundaries of all lands, showing by forty acre subdivisions, the location of the proposed point of diversion, development and place of use are fully and correctly designated thereon.

Ed. S. Giles
STATE WATER RIGHT SURVEYOR

Subscribed and sworn to before me, this 29th day of August, 1932

My Commission Expires
Jan. 19th 1934

Harry Ernest
NOTARY PUBLIC IN AND FOR ESMERALDA COUNTY, NEVADA.

SCALE 1 IN = 1200 FT.

MAP TO ACCOMPANY
APPLICATION TO APPROPRIATE WATER
FOR
MINING AND MILLING PURPOSES
BY
CHARLES LABBE
FROM
ARROW SPRING.

FILED
October 10, 1932
STATE ENGINEER'S OFFICE

OFFICE
STATE ENGINEER
OCT 10 32

9572