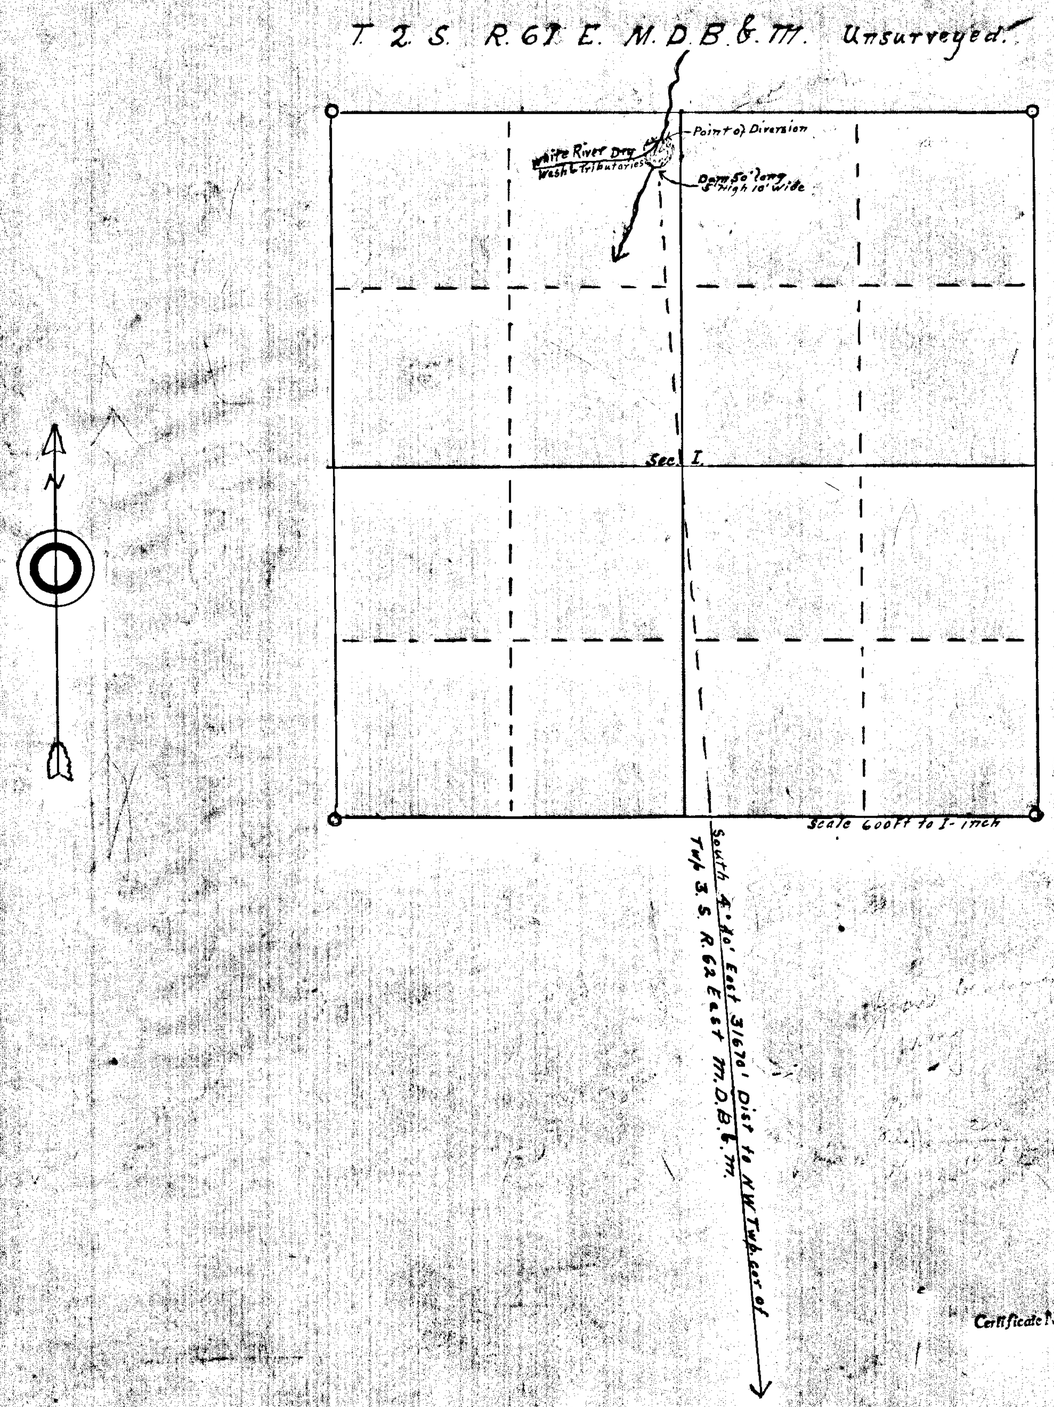

STATE OF NEVADA } S.S.
COUNTY OF LINCOLN }

I W. F. Thorne, being first duly sworn depose and say that the above map is a true and accurate plat of the said Dry Wash Dam site as taken from field notes of a survey made by me and completed May 16th 1932.

The map and survey were made at the instance of G. Edgar Nesbitt applicant for ~~said~~ White River Dry Wash and that it truly represents said Reservoir Site.

subscribed and sworn to this 20th day of May 1932

Wm. F. Thorne
State Water Right Surveyor.

Erwin G. Pedersen
Justic of Peace Alamo Township.

Certificate No. Issued

Certificate No. Issued

FILED
June 9, 1931
STATE ENGINEER'S OFFICE

OFFICE STATE ENGINEER
JUN 9 '32
RECEIVED
ANS.

OFFICE STATE ENGINEER
MAY 25 '32
RECEIVED
ANS.

G. Edgar Nesbitt
Applicant
Hiko. Lincoln Co. Nev.
Dry Wash Dam
Dry Wash
White River & Tributaries
Serial No. 9574

957A