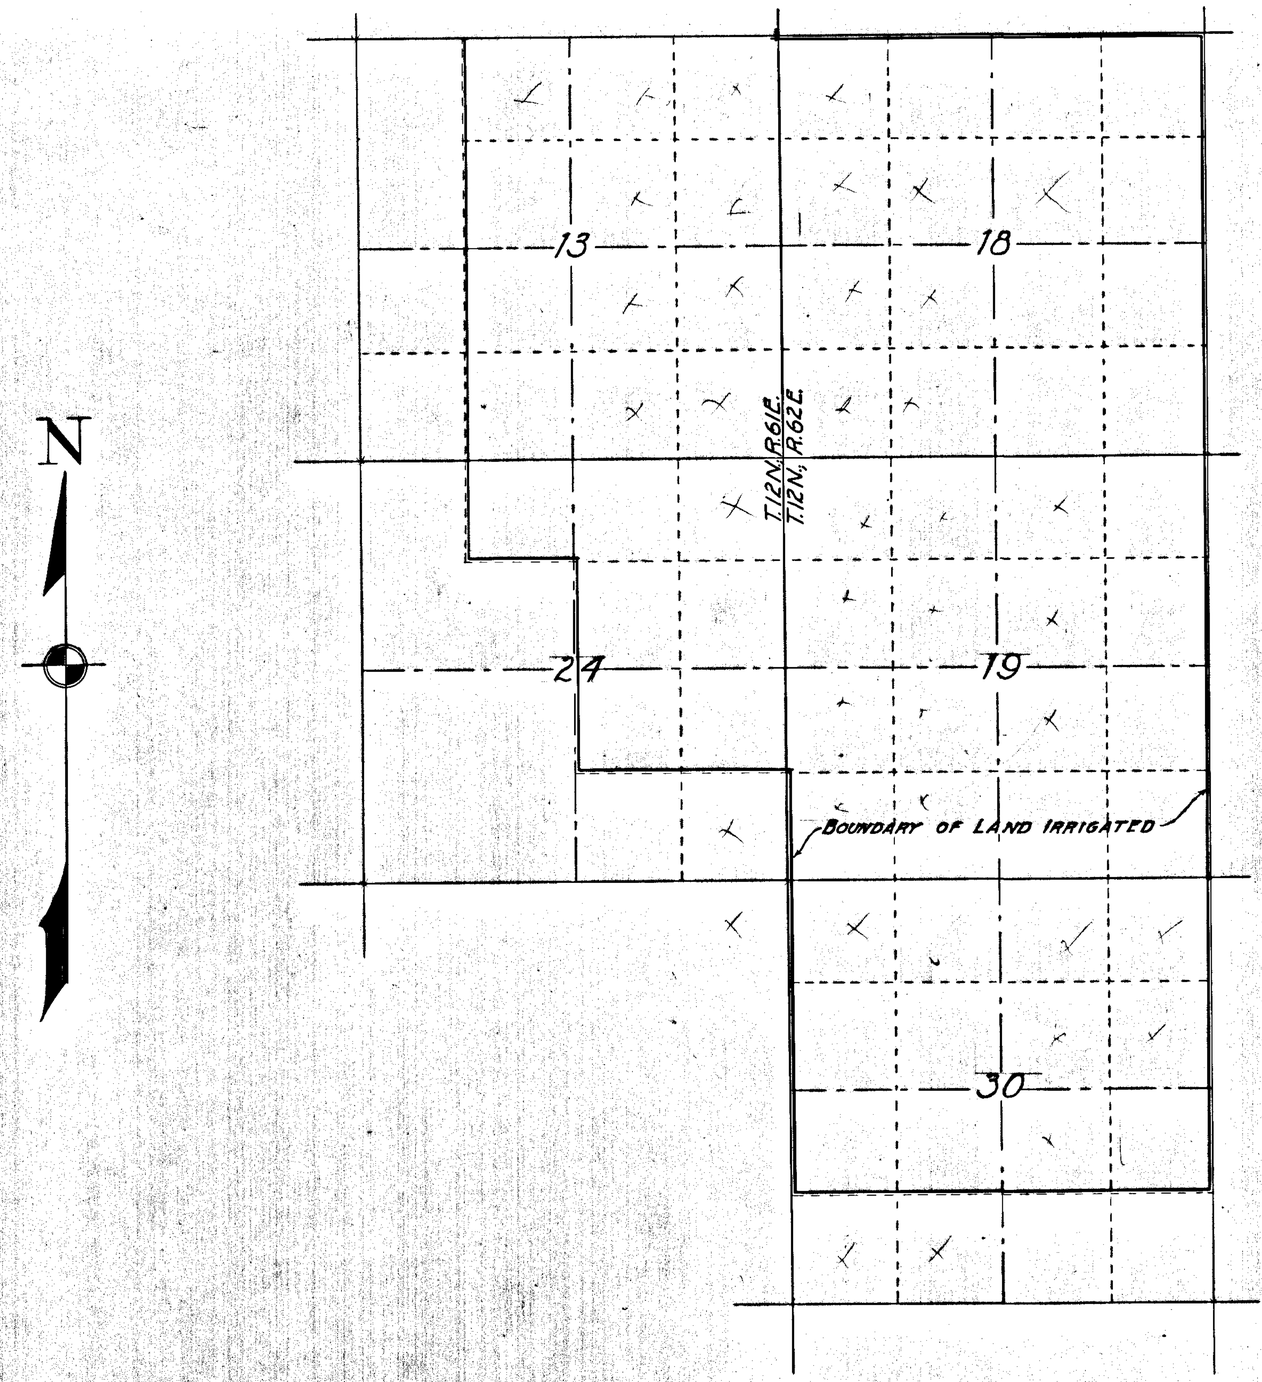

STATE OF NEVADA
COUNTY OF WHITE PINE ..... } ss

I, C. R. Townsend, being first duly sworn, depose and say that this map, consisting of three sheets, has been correctly drawn to the designated scale from field notes of a survey made by me between August 10 and 13, 1932; that it truly and correctly represents the proposed location and extent of the works used to divert water from Jakes Wash and tributaries in White Pine County by The Preston Irrigation Co., Preston, Nevada, for Irrigation purposes. That the proposed point of diversion, the approximate location and size of the diverting channel, all reservoirs or basins, the location and names of all other works which will cross or connect with the proposed works, and the boundary of all lands, showing by 40 acre subdivisions, the areas proposed to be irrigated, are fully and correctly designated thereon.

C. R. Townsend
STATE WATERRIGHT SURVEYOR.

Subscribed and sworn to before me this ....day of January, 1933.

NOTARY PUBLIC IN AND FOR
WHITE PINE COUNTY, NEVADA.

SCALE: 1 IN. = 1000 FT.

FILED
Jan. 12, 1933
STATE ENGINEER'S OFFICE

OFFICE
STATE ENGINEER
JAN 12 33
RECEIVED

MAP TO ACCOMPANY
APPLICATION
TO APPROPRIATE WATER
FOR
IRRIGATION
BY
PRESTON IRRIGATION CO.
FROM
JAKES WASH RESERVOIR

SHEET 3 OF 3 SHEETS

9575

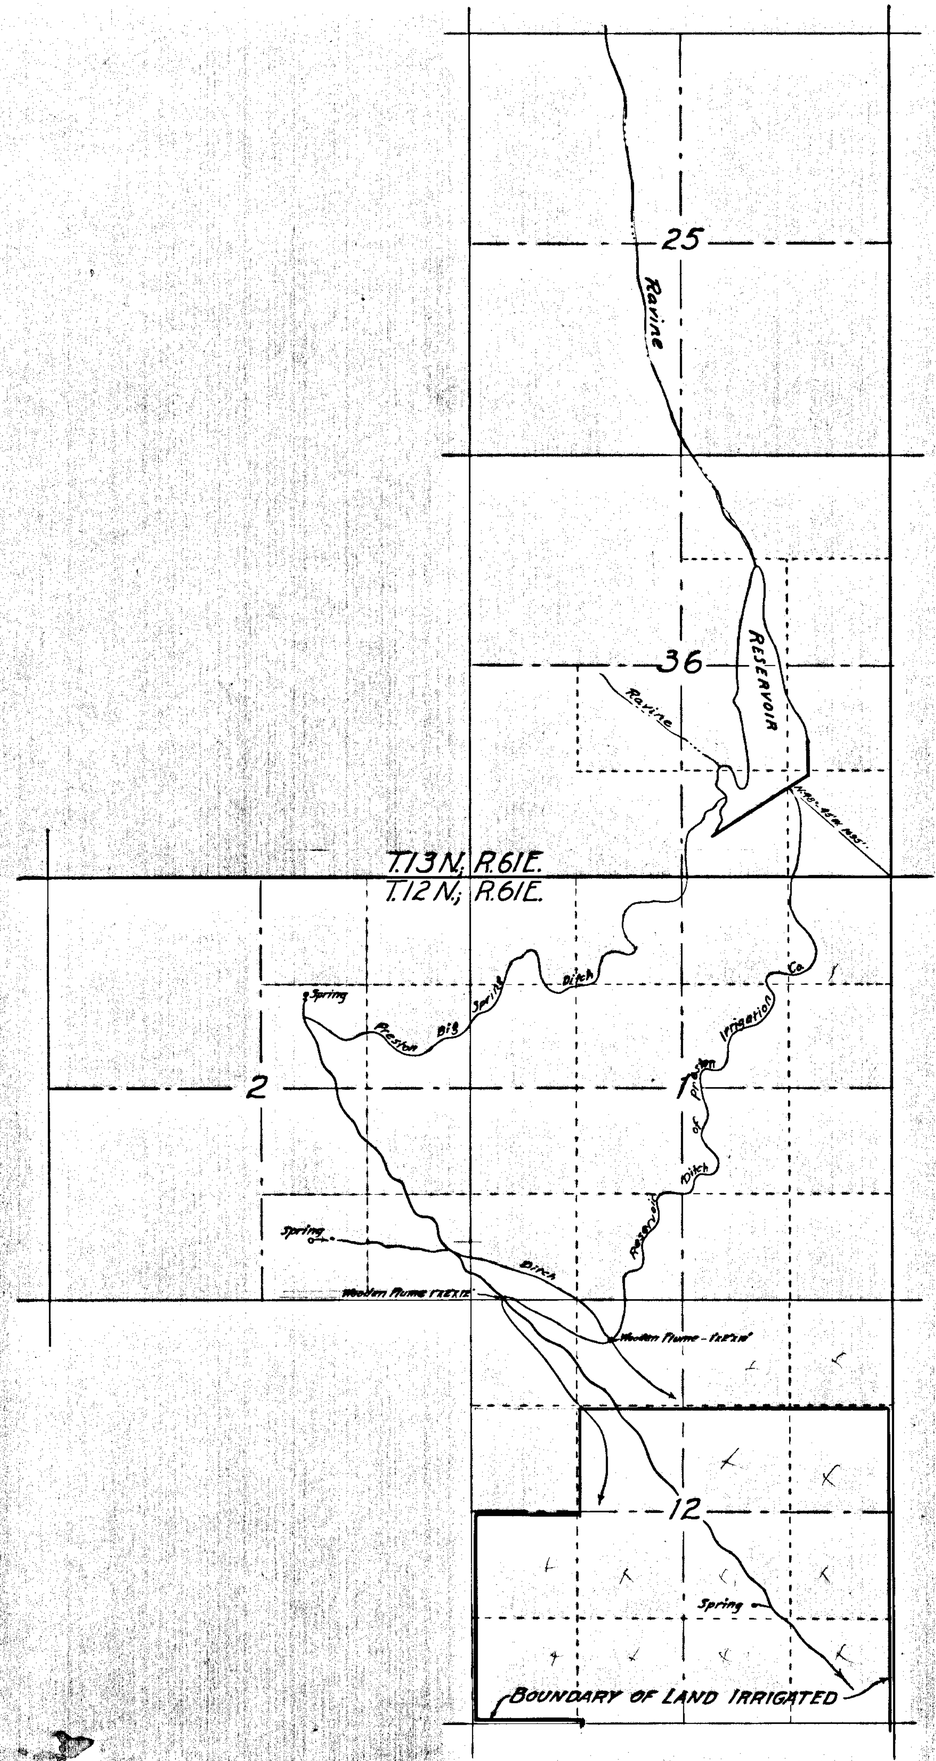

OFFICE
STATE ENGINEER
JAN 12 33
FILED
Jan. 12, 1933.
STATE ENGINEER'S OFFICE

SHEET 2 OF 3 SHEETS

9575