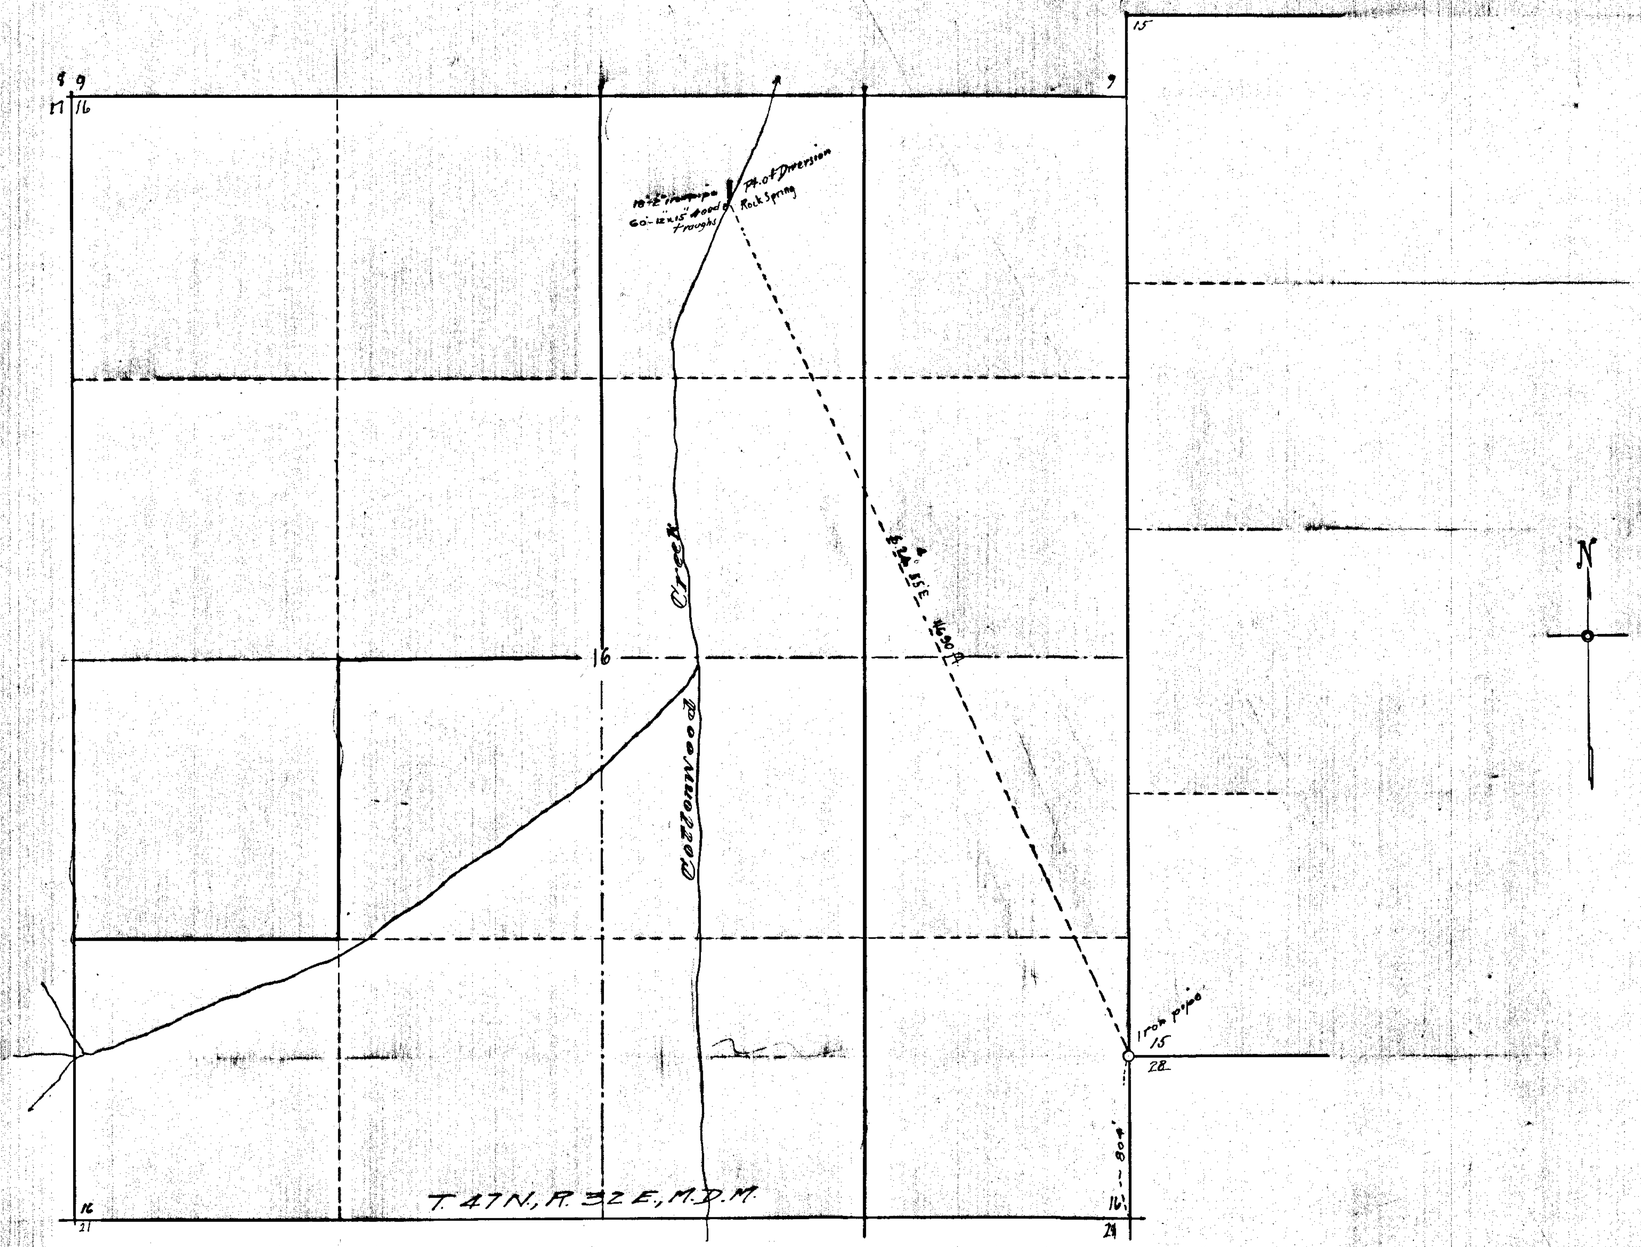

State of Nevada
County of Humboldt } ss.

I, H.H. Sheldon, being first duly sworn, depose and say that this map, consisting of one sheet, has been correctly drawn to the designated scale from field notes of a survey made by me on the 27th day of October, 1931; that it truly and correctly represents the location and extent of the constructed works used to divert water from Rock Spring, in Humboldt County by Alex Duferrena for stockwatering purposes. That the point of diversion, the size and extent of the diverting conduit, the place and manner of use, and the location and names of all other works or streams which are crossed by, or connected with the said works, are fully and correctly designated thereon.

H.H. Sheldon
State Water Right Surveyor

Subscribed and sworn to before me this 8th day of December, 1931

Geo. D. Hoskins
Notary Public in and for Humboldt County, Nev.

9580

FILED
Mar. 3, 1932.
STATE ENGINEER'S OFFICE

Certificate No. 2374 Issued 3/30/38

Scale 1" = 400'

OFFICE
STATE ENGINEER
MAP #3132
RECEIVED

Certificate No. [illegible] Issued

MAP TO ACCOMPANY
APPLICATION
FOR
STOCKWATERING
BY
ALEX DUFERRENA
FROM
ROCK SPRING

9580