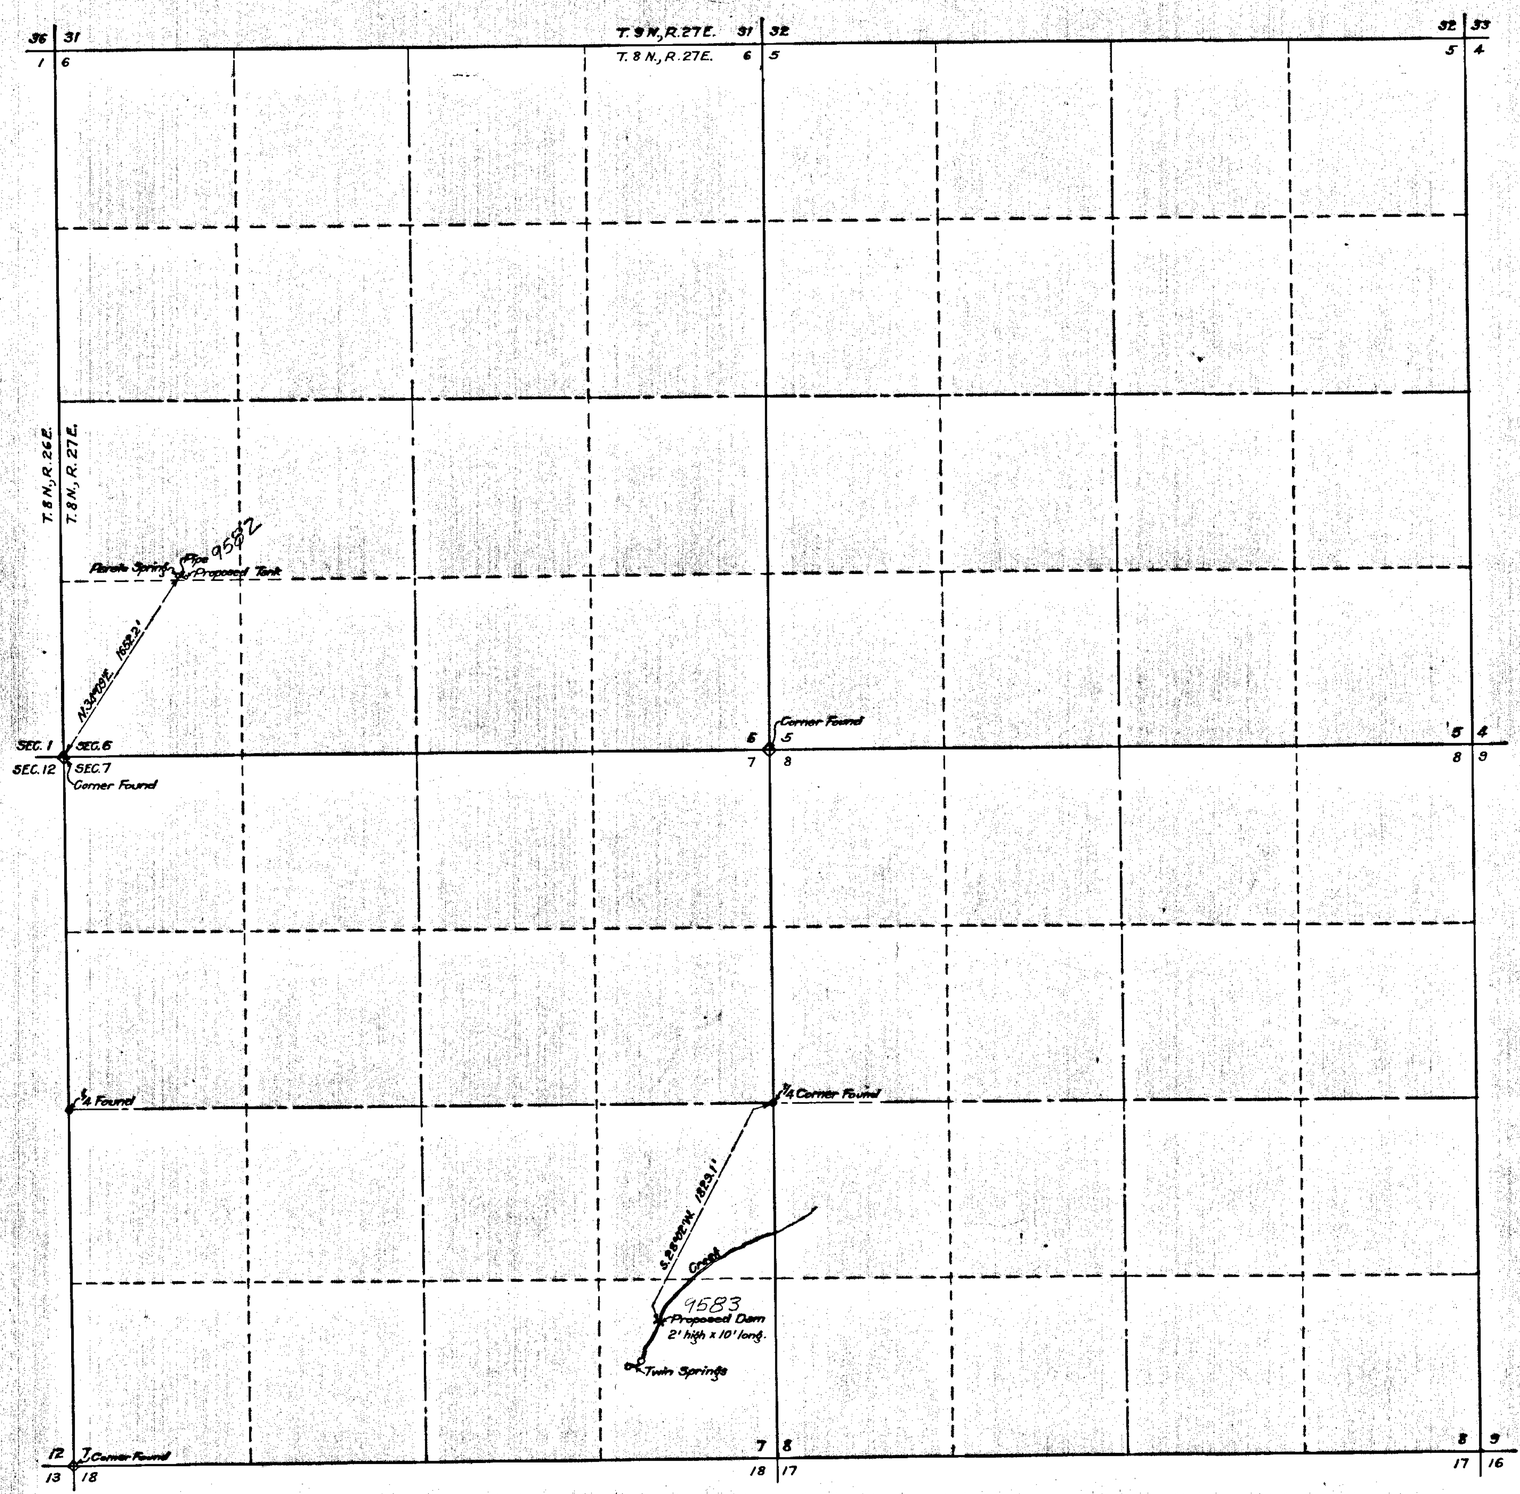

STATE OF NEVADA
County of Ormsby } SS.

I, E. H. Sweetland, being first duly sworn, depose and say that this map has been correctly drawn to the designated scale from field notes of a survey made by me on April 1st 1932; that it truly and correctly represents the location and extent of the proposed works used to divert water from Parale Springs and Twin Springs, in Mineral County, by Wichman Brothers for Stockwatering purposes.

That the proposed points of diversion, the approximate location and size of the diverting channel or other conduit, the place and manner of use, and the location and names of all other works or streams which are crossed by, or connected with the said works, are fully and correctly designated thereon.

E. H. Sweetland
State Water Right Surveyor.

Subscribed and sworn to before me this 7th day of April, 1932.

Dale R. Pratt
Notary Public in and for Ormsby County, Nevada.

(9582) Certificate No. 2130 Issued October 18, 1935

(9583) Certificate No. 2131 Issued October 18, 1935

FILED
May 24, 1932.
State Engineer's Office

RECEIVED
MAY 21 1932

MAP
TO ACCOMPANY APPLICATION
TO APPROPRIATE WATER
FOR STOCKWATERING
BY
WICHMAN BROS.
FROM PARALE & TWIN SPRINGS.
Scale ~ 1" = 600'.

9582—9583

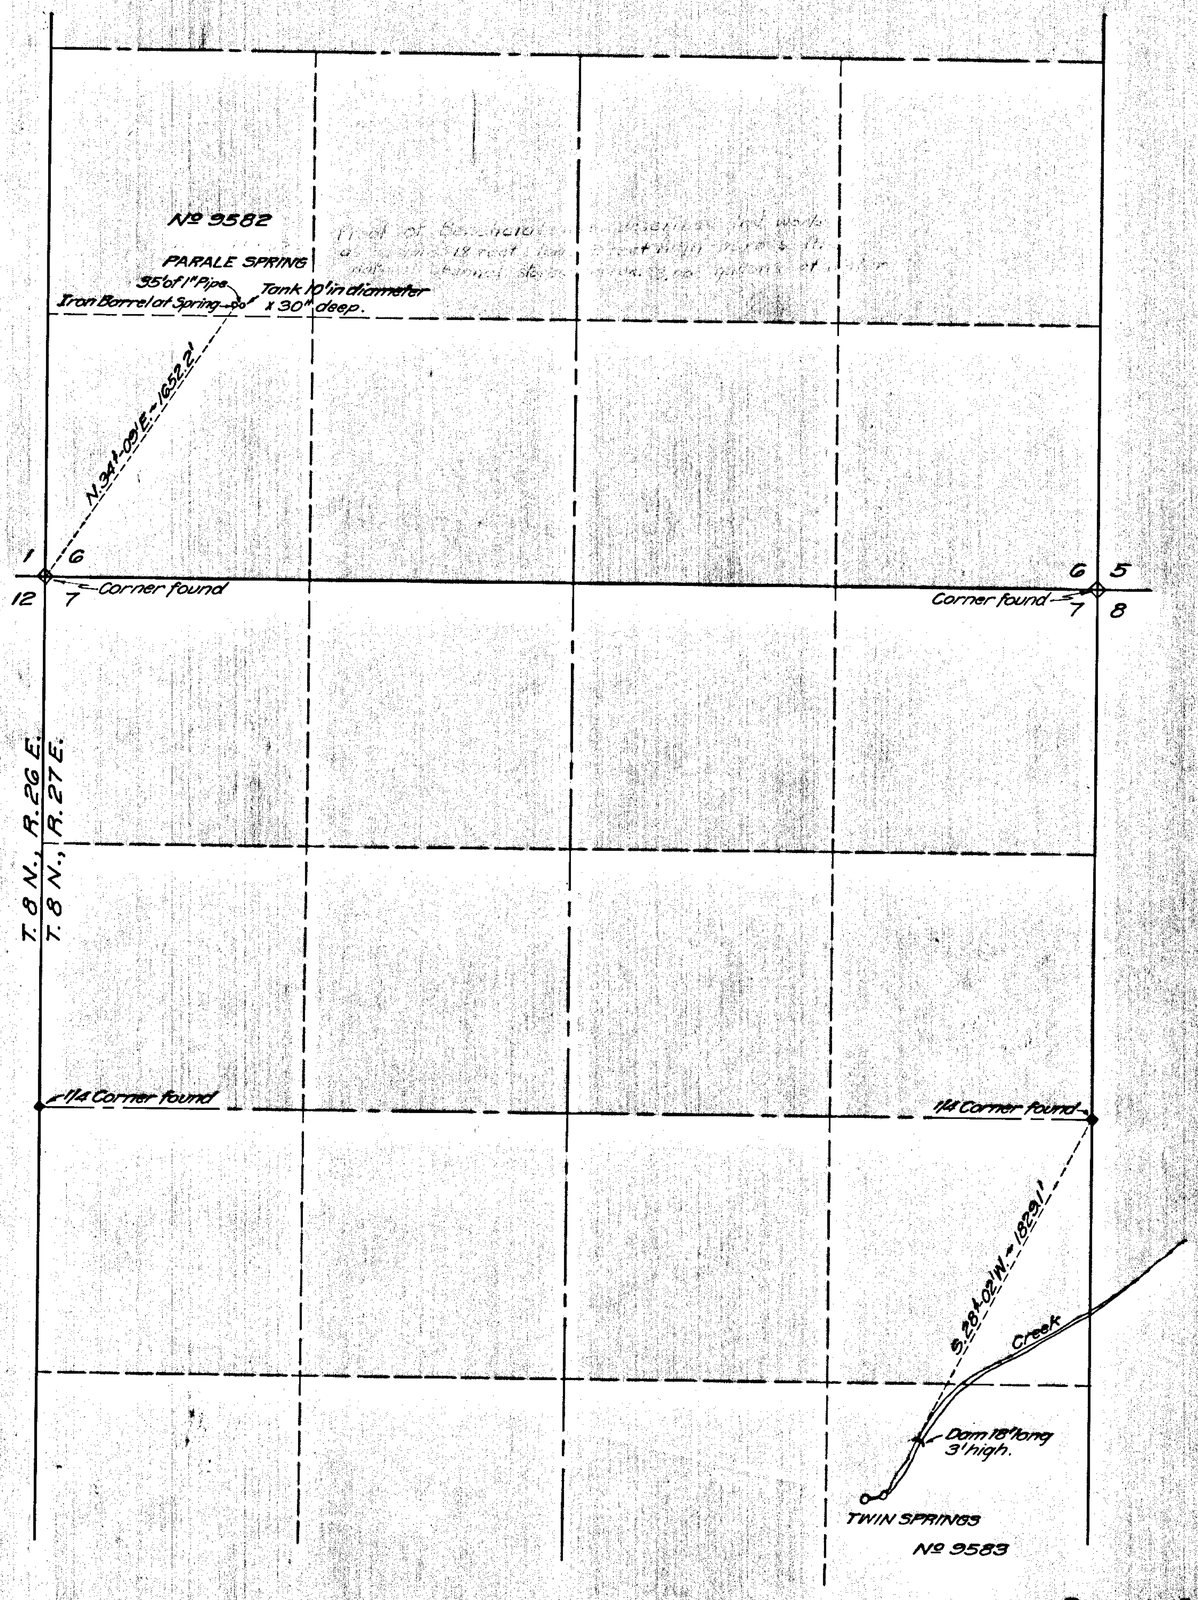

SCALE:- 1" = 400'

STATE OF NEVADA }
County of Ormsby } S.S.

I, E. H. Sweetland, depose and say that this map has been correctly drawn to the designated scale from field notes made by me on April 8, 1934; that it truly and correctly represents the location and extent of the proposed works used to divert and retain water from Parale and Twin Springs in, Mineral County, by Wichman Brothers, for Stockwatering purposes.

That the proposed points of diversion, the approximate location and size of the diverting channel, reservoir, tank and pipe, are truly and correctly designated thereon.

E. H. Sweetland
State Water Right Surveyor

Subscribed and sworn to before me this 22nd day of April 1934.

Dale B. Pratt
Notary Public in and for Ormsby County, Nevada.

FILED
June 11, 1934
STATE ENGINEER'S OFFICE

OFFICE STATE ENGINEER
JUN 11 1934
RECEIVED AND

MAP
TO ACCOMPANY PROOF OF
BENEFICIAL USE
UNDER APPLICATIONS 9582 & 9583
FOR STOCKWATERING
BY WICHMAN BROTHERS
FROM PARALE & TWIN SPRINGS

Place in 9582 - 9583