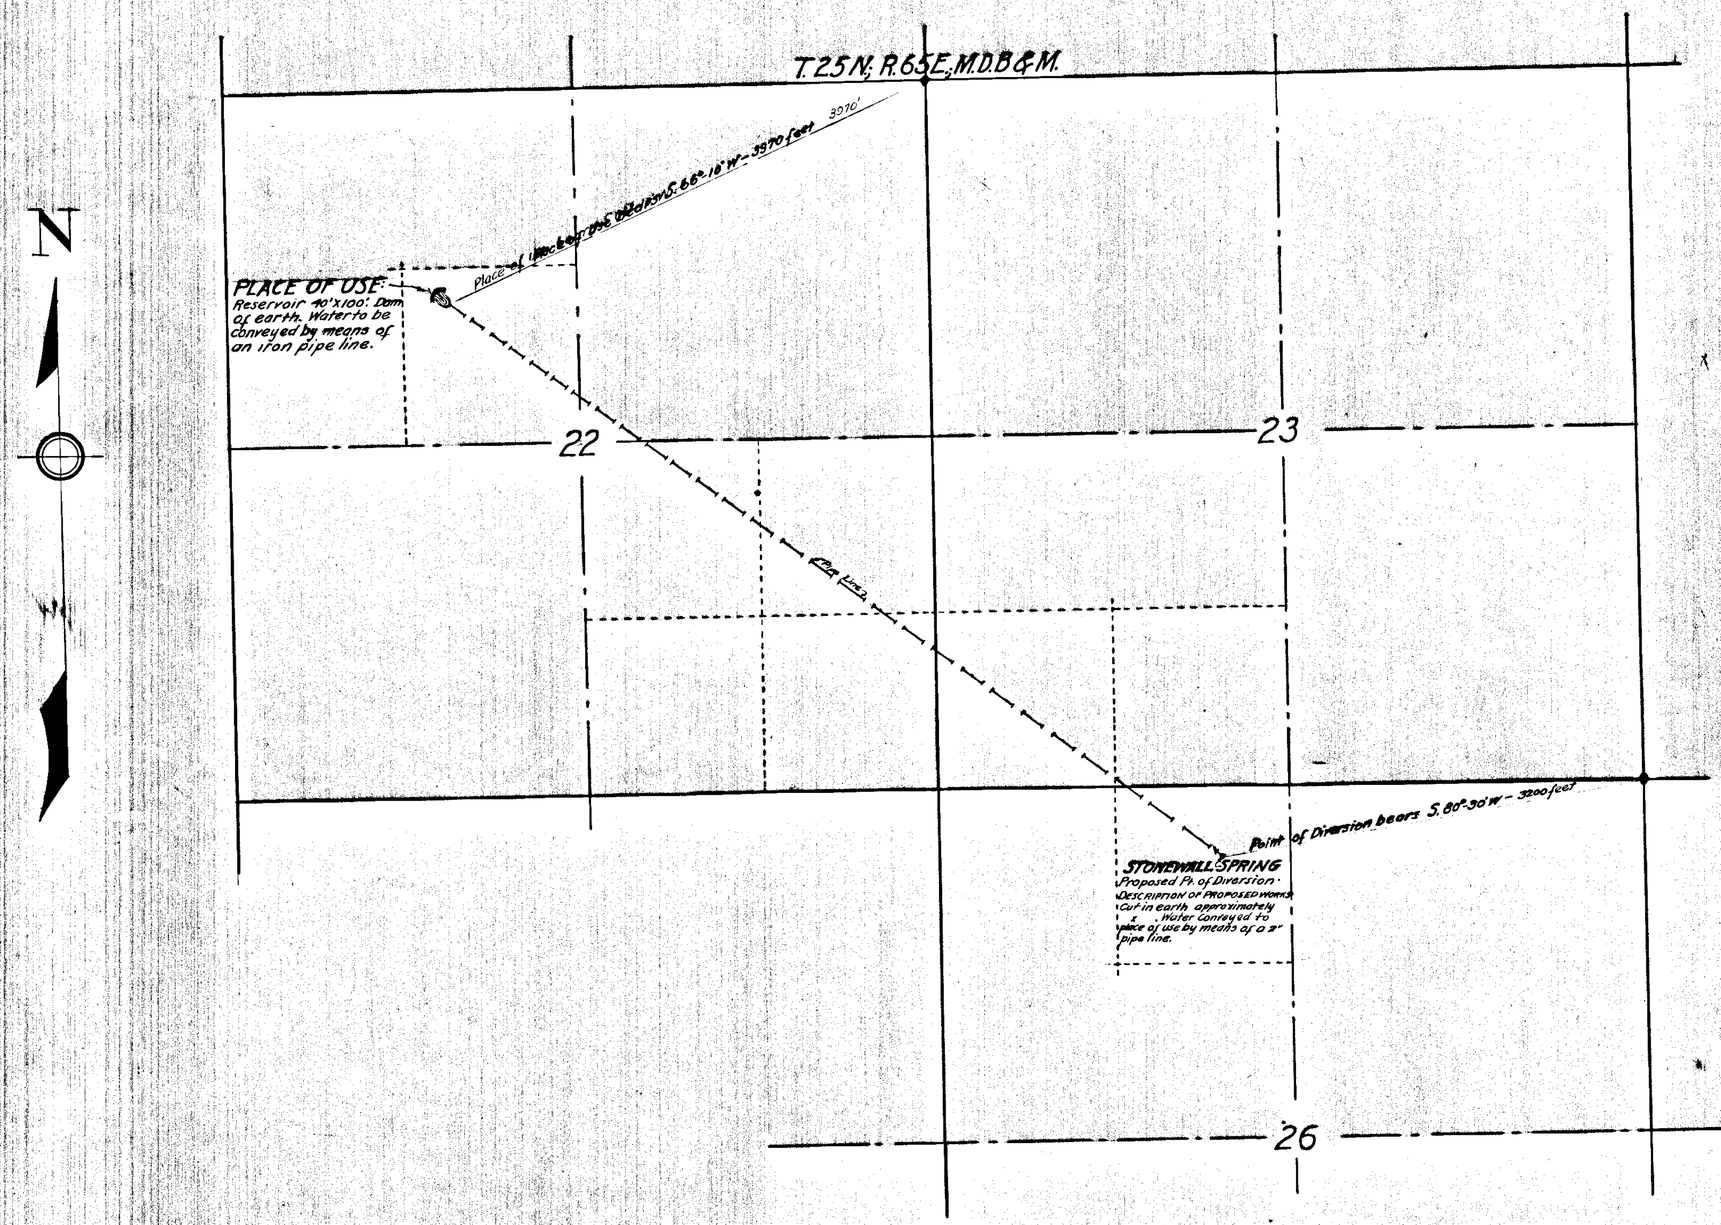

STATE OF NEVADA
COUNTY OF WHITE PINE ..... } S.S.

I, C.R. Townsend, being first duly sworn, depose and say that this map consisting of one sheet, has been correctly drawn to the designated scale from field notes of a survey made by me on date of May 17, 1931. That it truly and correctly represents the location and extent of the proposed works used to divert water from Stone Wall Spring in White Pine County by Eek & Duval for stockwatering purposes. That the proposed point of diversion the approximate location and size of the diverting channel or other conduit the place and manner of use and the location and names of all other works or streams which are crossed by, or connected with the said works, are fully and correctly designated thereon.

C.R. Townsend
STATE WATER RIGHT SURVEYOR

Subscribed and sworn to before me this day of June, 1932.

NOTARY PUBLIC IN AND FOR WHITE PINE COUNTY, NEVADA.

SCALE: 1 IN. = 600 FT.

0 100 500 1000 2000 3000 FT.

FILED
June 17, 1932
STATE ENGINEER'S OFFICE

OFFICE STATE ENGINEER
JUN 17 32
RECEIVED

MAP TO ACCOMPANY
APPLICATION
TO APPROPRIATE WATER
FOR
STOCKWATERING
BY
EEK & DUVALL
FROM
STONEWALL SPRING

9584