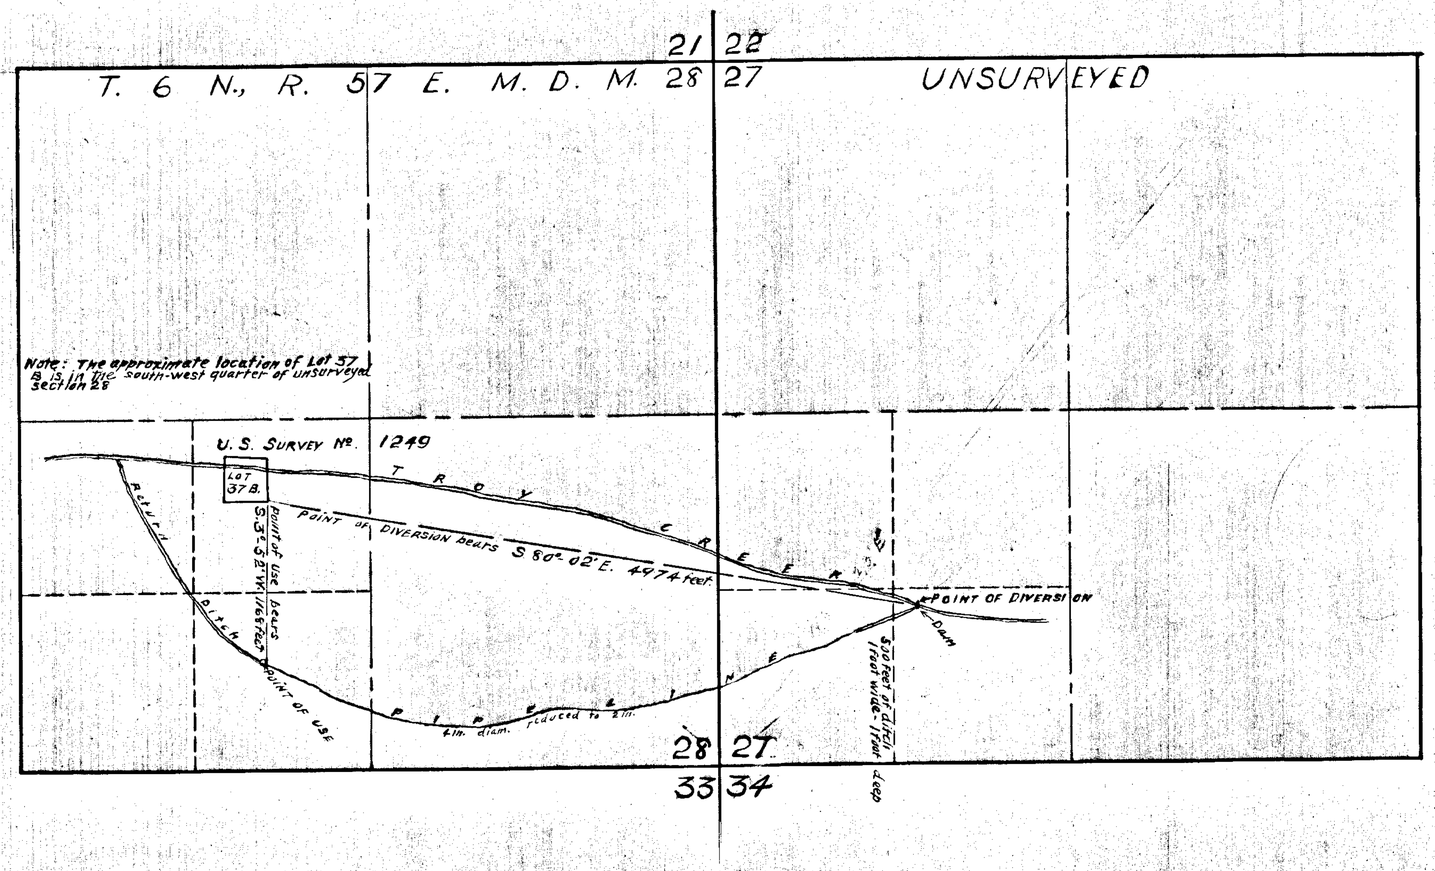

STATE OF NEVADA } S.S.
COUNTY OF NYE

I, G. T. Saxton, being first duly sworn, depose and say that this map, consisting of one sheet, has been correctly drawn to the designated scale from field notes of a survey made by me on the 5 day of April, 1932; that it truly and correctly represents the location and extent of the proposed works used to divert water from Troy Creek in Nye County by L. F. Birdno for mining and domestic purposes. That the proposed point of diversion, the approximate location and size of the diverting channel or other conduit, the place and manner of use, and the location and names of all other works or streams which are crossed by, or connected with the said works, are fully and correctly designated thereon.

Geo. T. Saxton
STATE WATER RIGHT SURVEYOR

Subscribed and sworn to before me this day of May, 1932.

NOTARY PUBLIC IN AND FOR WHITE PINE COUNTY NEVADA.

N

SCALE: 1 IN. = 600 FT.

0 200 400 600 800 1000 2000 3000 FEET

FILED
June 2, 1932.
STATE ENGINEER'S OFFICE

MAP TO ACCOMPANY
APPLICATION
TO APPROPRIATE WATER
FOR
MINING AND DOMESTIC
BY
L. F. BIRDNO
FROM
TROY CREEK

9586