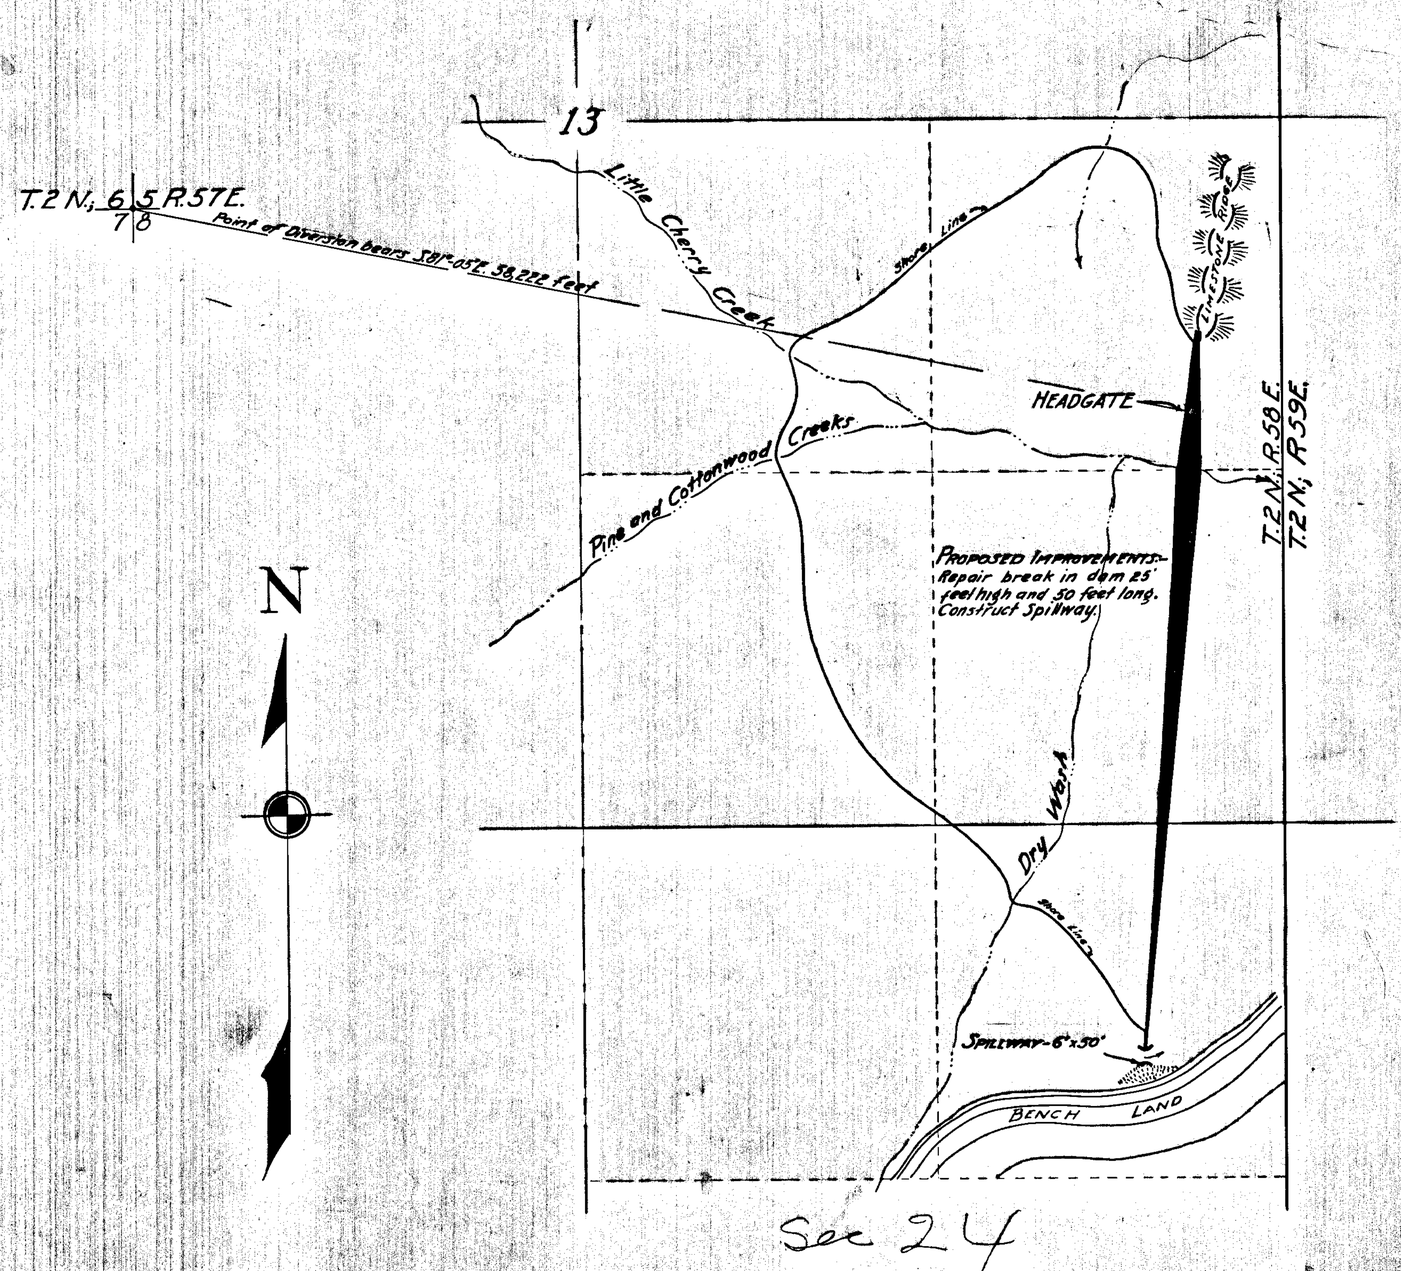

STATE OF NEVADA
County of WHITE PINE ..... } ss.

I, C.R. Townsend, being first duly sworn, depose and say that this map, consisting of one sheet, has been correctly drawn to the designated scale from field notes of a survey made by me November 10, 1931; that it truly and correctly represents the location and extent of the proposed works used to divert water from Cherry, Pine and Cottonwood Creeks at Oneota Reservoir in Lincoln Co. Nevada by A.B. Gardner for stockwatering purposes. That the proposed point of diversion, the approximate location and size of the diverting channel or other conduit, the place and manner of use, and the location and names of all other works or streams which are crossed by, or connected with the said works, are fully and correctly designated thereon.

C.R. Townsend
STATE WATER RIGHT SURVEYOR

Subscribed and sworn to before me this 5th day of January, 1932.

NOTARY PUBLIC IN AND FOR
WHITE PINE COUNTY, NEVADA.

SCALE: 1 IN. = 500 FT.

0 100 200 300 400 500 1000 1500 FEET

FILED
Jan. 7-33
STATE ENGINEER'S OFFICE

OFFICE STATE ENGINEER
JAN 7 33
RECEIVED

MAP TO ACCOMPANY
APPLICATION
TO APPROPRIATE WATER
FOR
STOCKWATERING
BY
A.B. GARDNER
FROM
ONEOTA RESERVOIR

9588