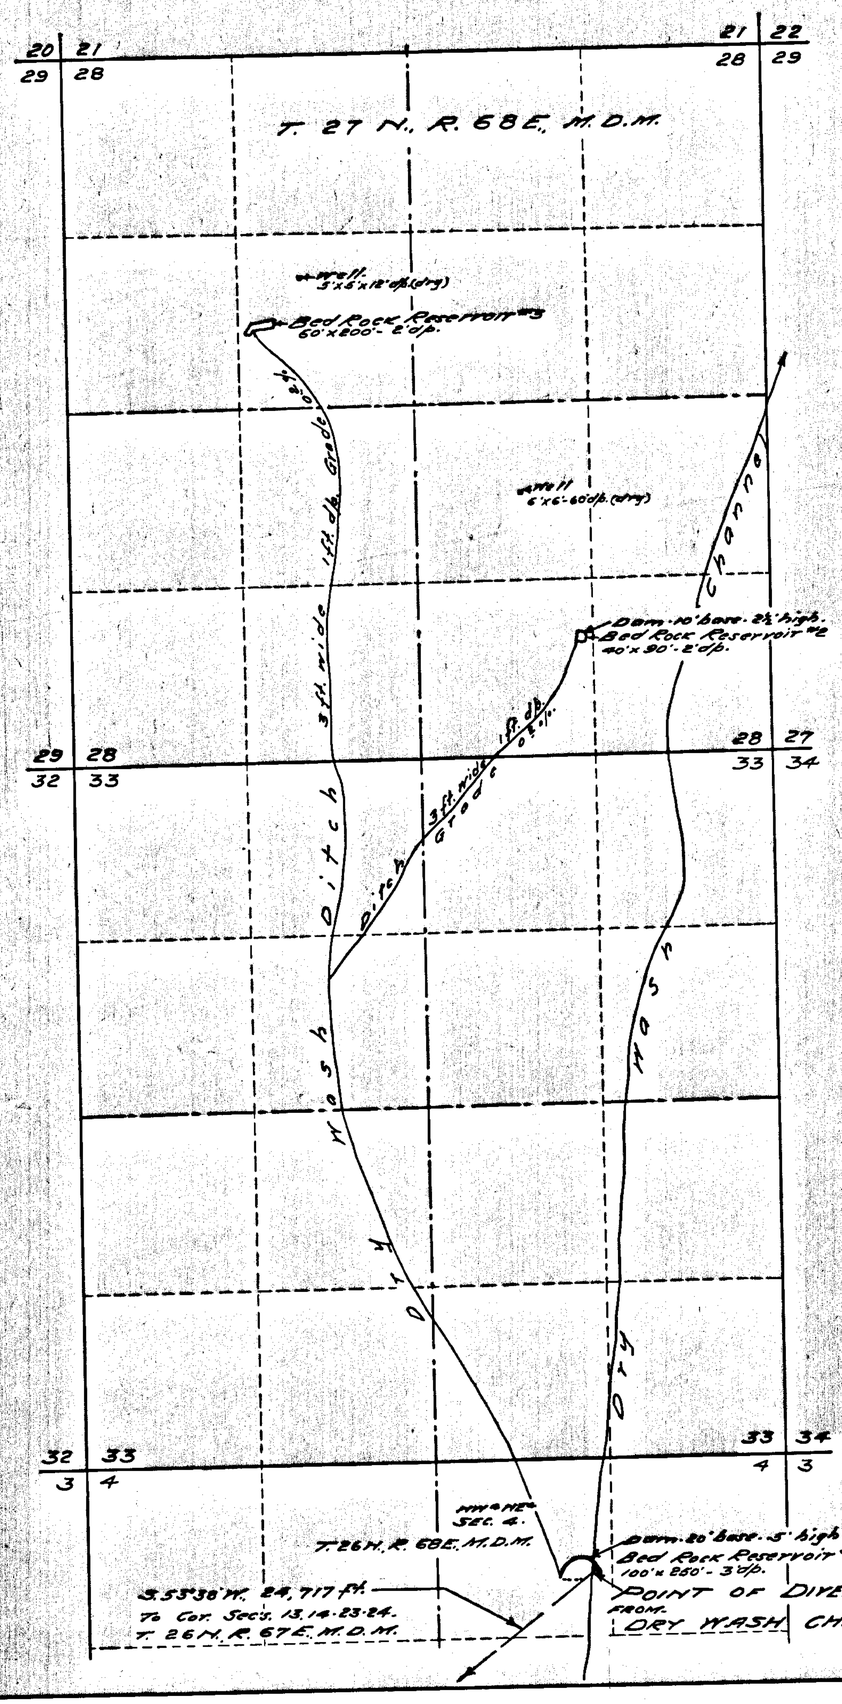

STATE OF NEVADA, } ss.
County of White Pine

I, F.W. Millard, being first duly sworn, depose and say that this map consisting of one sheet, has been correctly drawn to the designated scale from field notes of a survey made by me between the 22nd and 24th days of March, 1932; that it truly and correctly represents the location and extent of the proposed works used to divert water from DRY WASH CHANNEL in ELKO COUNTY by ROSE GEORGETTA for stockwatering purposes. That the proposed point of diversion, the approximate location and size of the diverting channel or other conduit, the place and manner of use, and the location and names of all other works or streams which are crossed by or connected with the said works, are fully and correctly designated thereon.

F.W. Millard
State Water Right Surveyor.

Subscribed and sworn to before me, this 6th day of April, 1933.

Notary Public in and for White Pine County, Nevada.

0 500 1000 2000
SCALE 1-IN. = 600 FT.

FILED
May 7, 1932.
STATE ENGINEER

OFFICE STATE ENGINEER MAY 7 1932

Certificate No. 1927 Issued May 11, 1933

MAP TO ACCOMPANY
APPLICATION TO APPROPRIATE WATER
FOR- STOCKWATERING
BY- ROSE GEORGETTA
FROM- DRY WASH CHANNEL
SURVEYED BY
ED. WILLARD & SON.
ELY, NEVADA, SURVEYORS

9590