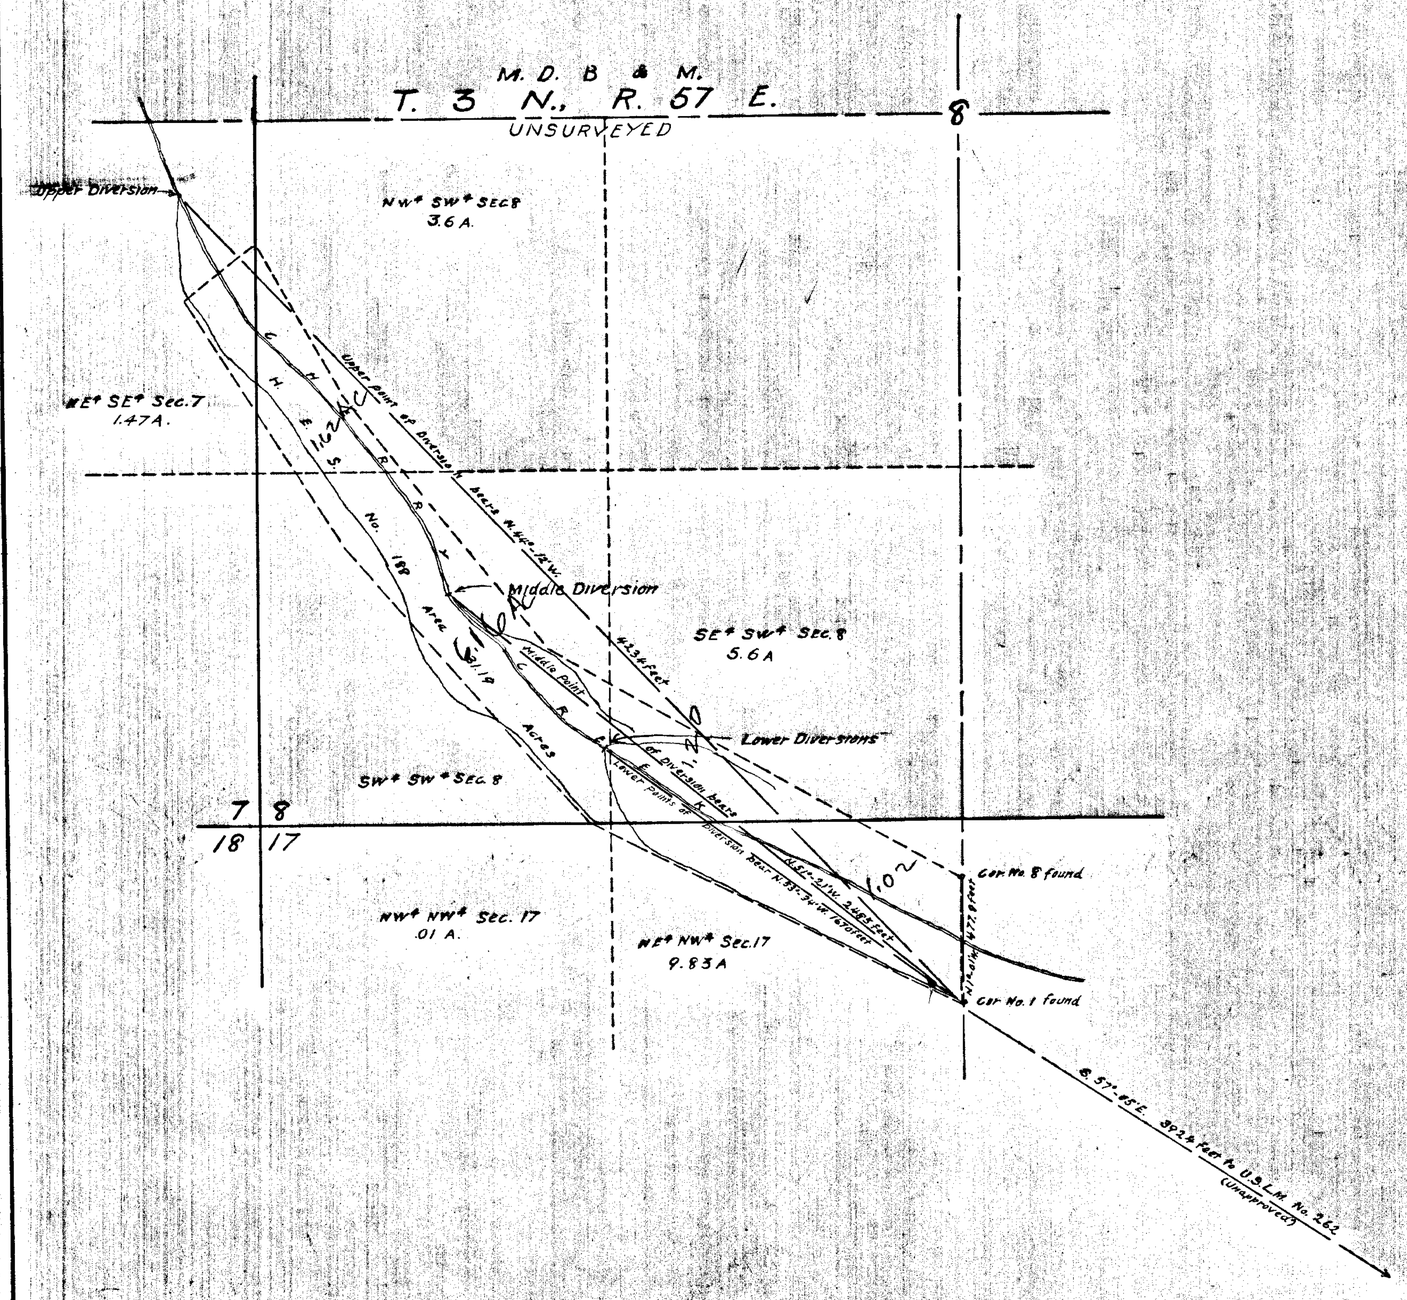

STATE OF NEVADA
COUNTY OF NYE } S.S.

I, G. T. Saxton, being first duly sworn, depose and say that this map, consisting of one sheet, has been correctly drawn to the designated scale from field notes of a survey made by me on the 15 day of May, 1932; that it truly and correctly represents the proposed location and extent of the works used to divert water from Cherry Creek in Nye County, by Mr. and Mrs. Theordore Youngs, for irrigation purposes. That the proposed points of diversion, the location and size of the diverting channels, all reservoirs or basins, the location and names of all other works which will cross or connect with the proposed works, and the boundary of all lands, showing by 40 acre subdivisions the areas proposed to be irrigated, are fully and correctly designated thereon.

Geo. T. Saxton
STATE WATER RIGHT SURVEYOR

Subscribed and sworn to before me this 1st day of June, 1932.

[signature]
NOTARY PUBLIC IN AND FOR
WHITE PINE COUNTY, NEVADA

SCALE: 1 IN. = 300 FT.

FILED
June 13, 1932.
STATE ENGINEER'S OFFICE

OFFICE
STATE ENGINEER
JUN 13 1932
RECEIVED

MAP TO ACCOMPANY
APPLICATION
TO APPROPRIATE WATER
FOR
IRRIGATION
BY
THEORDORE YOUNGS AND WIFE
FROM
CHERRY CREEK

9592