State of Nevada
County of Mineral } ss

I, L. B. Spencer, being first duly sworn depose and say that this map has been correctly drawn to the designated scale from field notes of a survey made by me July 1st & 2nd 1932, that it truly and correctly represents the proposed location and extent of the works to be used to divert the water from Carroll Spring in Mineral County, Nevada, By Elizabeth McNamara for Mining, Milling and Domestic Purposes. That the proposed Point of Diversion and return, the location of the mine and proposed mill, the approximate size of conduit and the location and names of all other works or streams which are crossed by or connected with said works, are fully and correctly designated hereon

L. B. Spencer
State Water-Right Surveyor

Subscribed and sworn to before me this 12th day of July, 1932.

L. E. Cornelius
Notary Public in and for
Mineral County, Nevada.

My Commission Expires
July 7th 1935

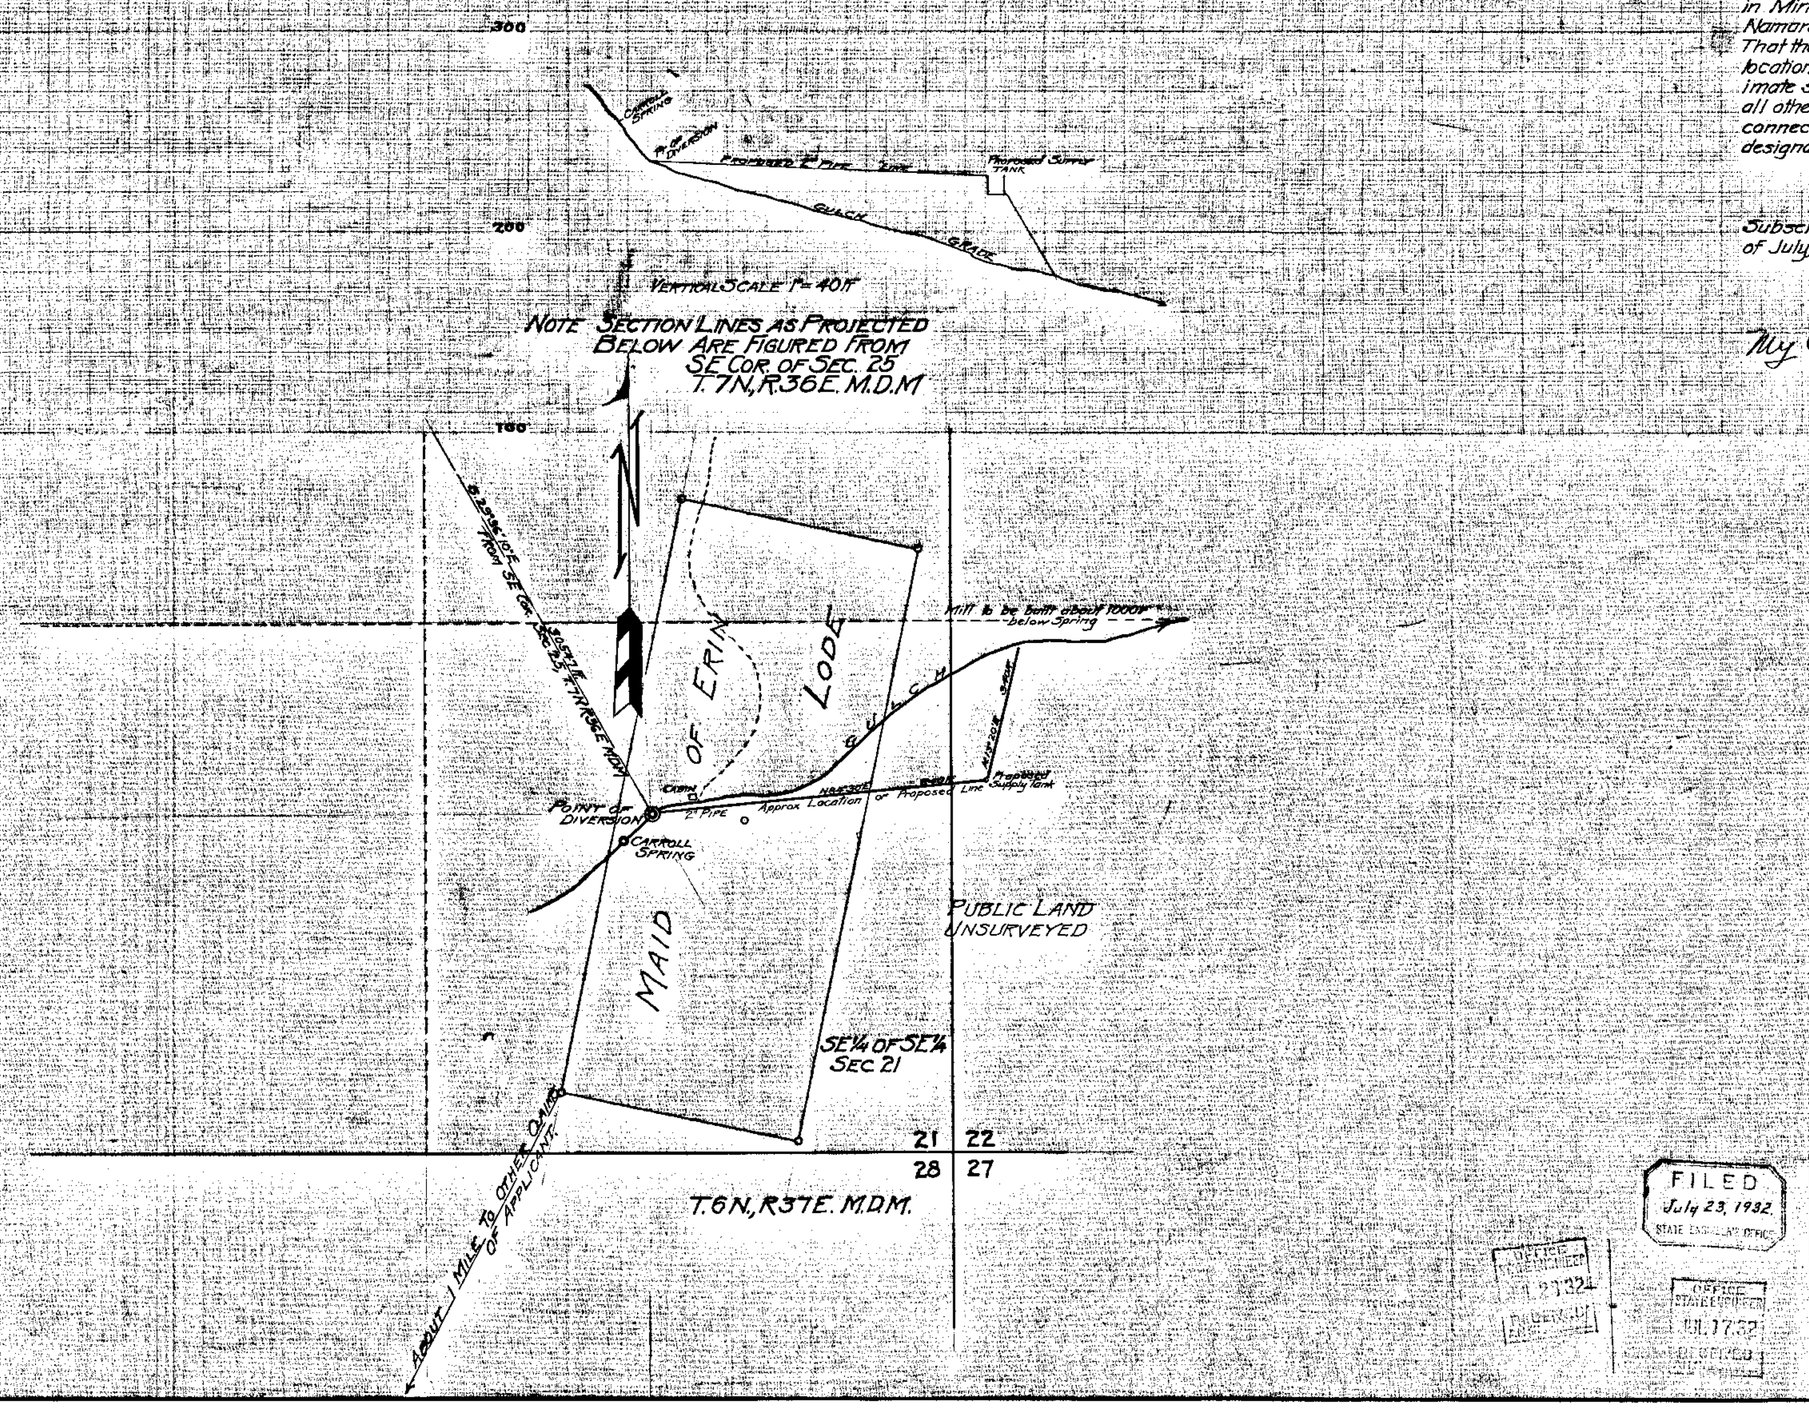

FILED
July 23, 1932
State Engineer's Office

Office State Engineer
Jul 17 32

MAP

To Accompany Application To Appropriate Water For Mining, Milling and Domestic Purposes

By Elizabeth McNamara From Carroll Spring In Mineral County, Nevada.

Scale 1" = 200 ft. Surveyed July 1st & 2nd 1932

By L. B. Spencer
State Water-Right Surveyor
Mina, Nevada

9596