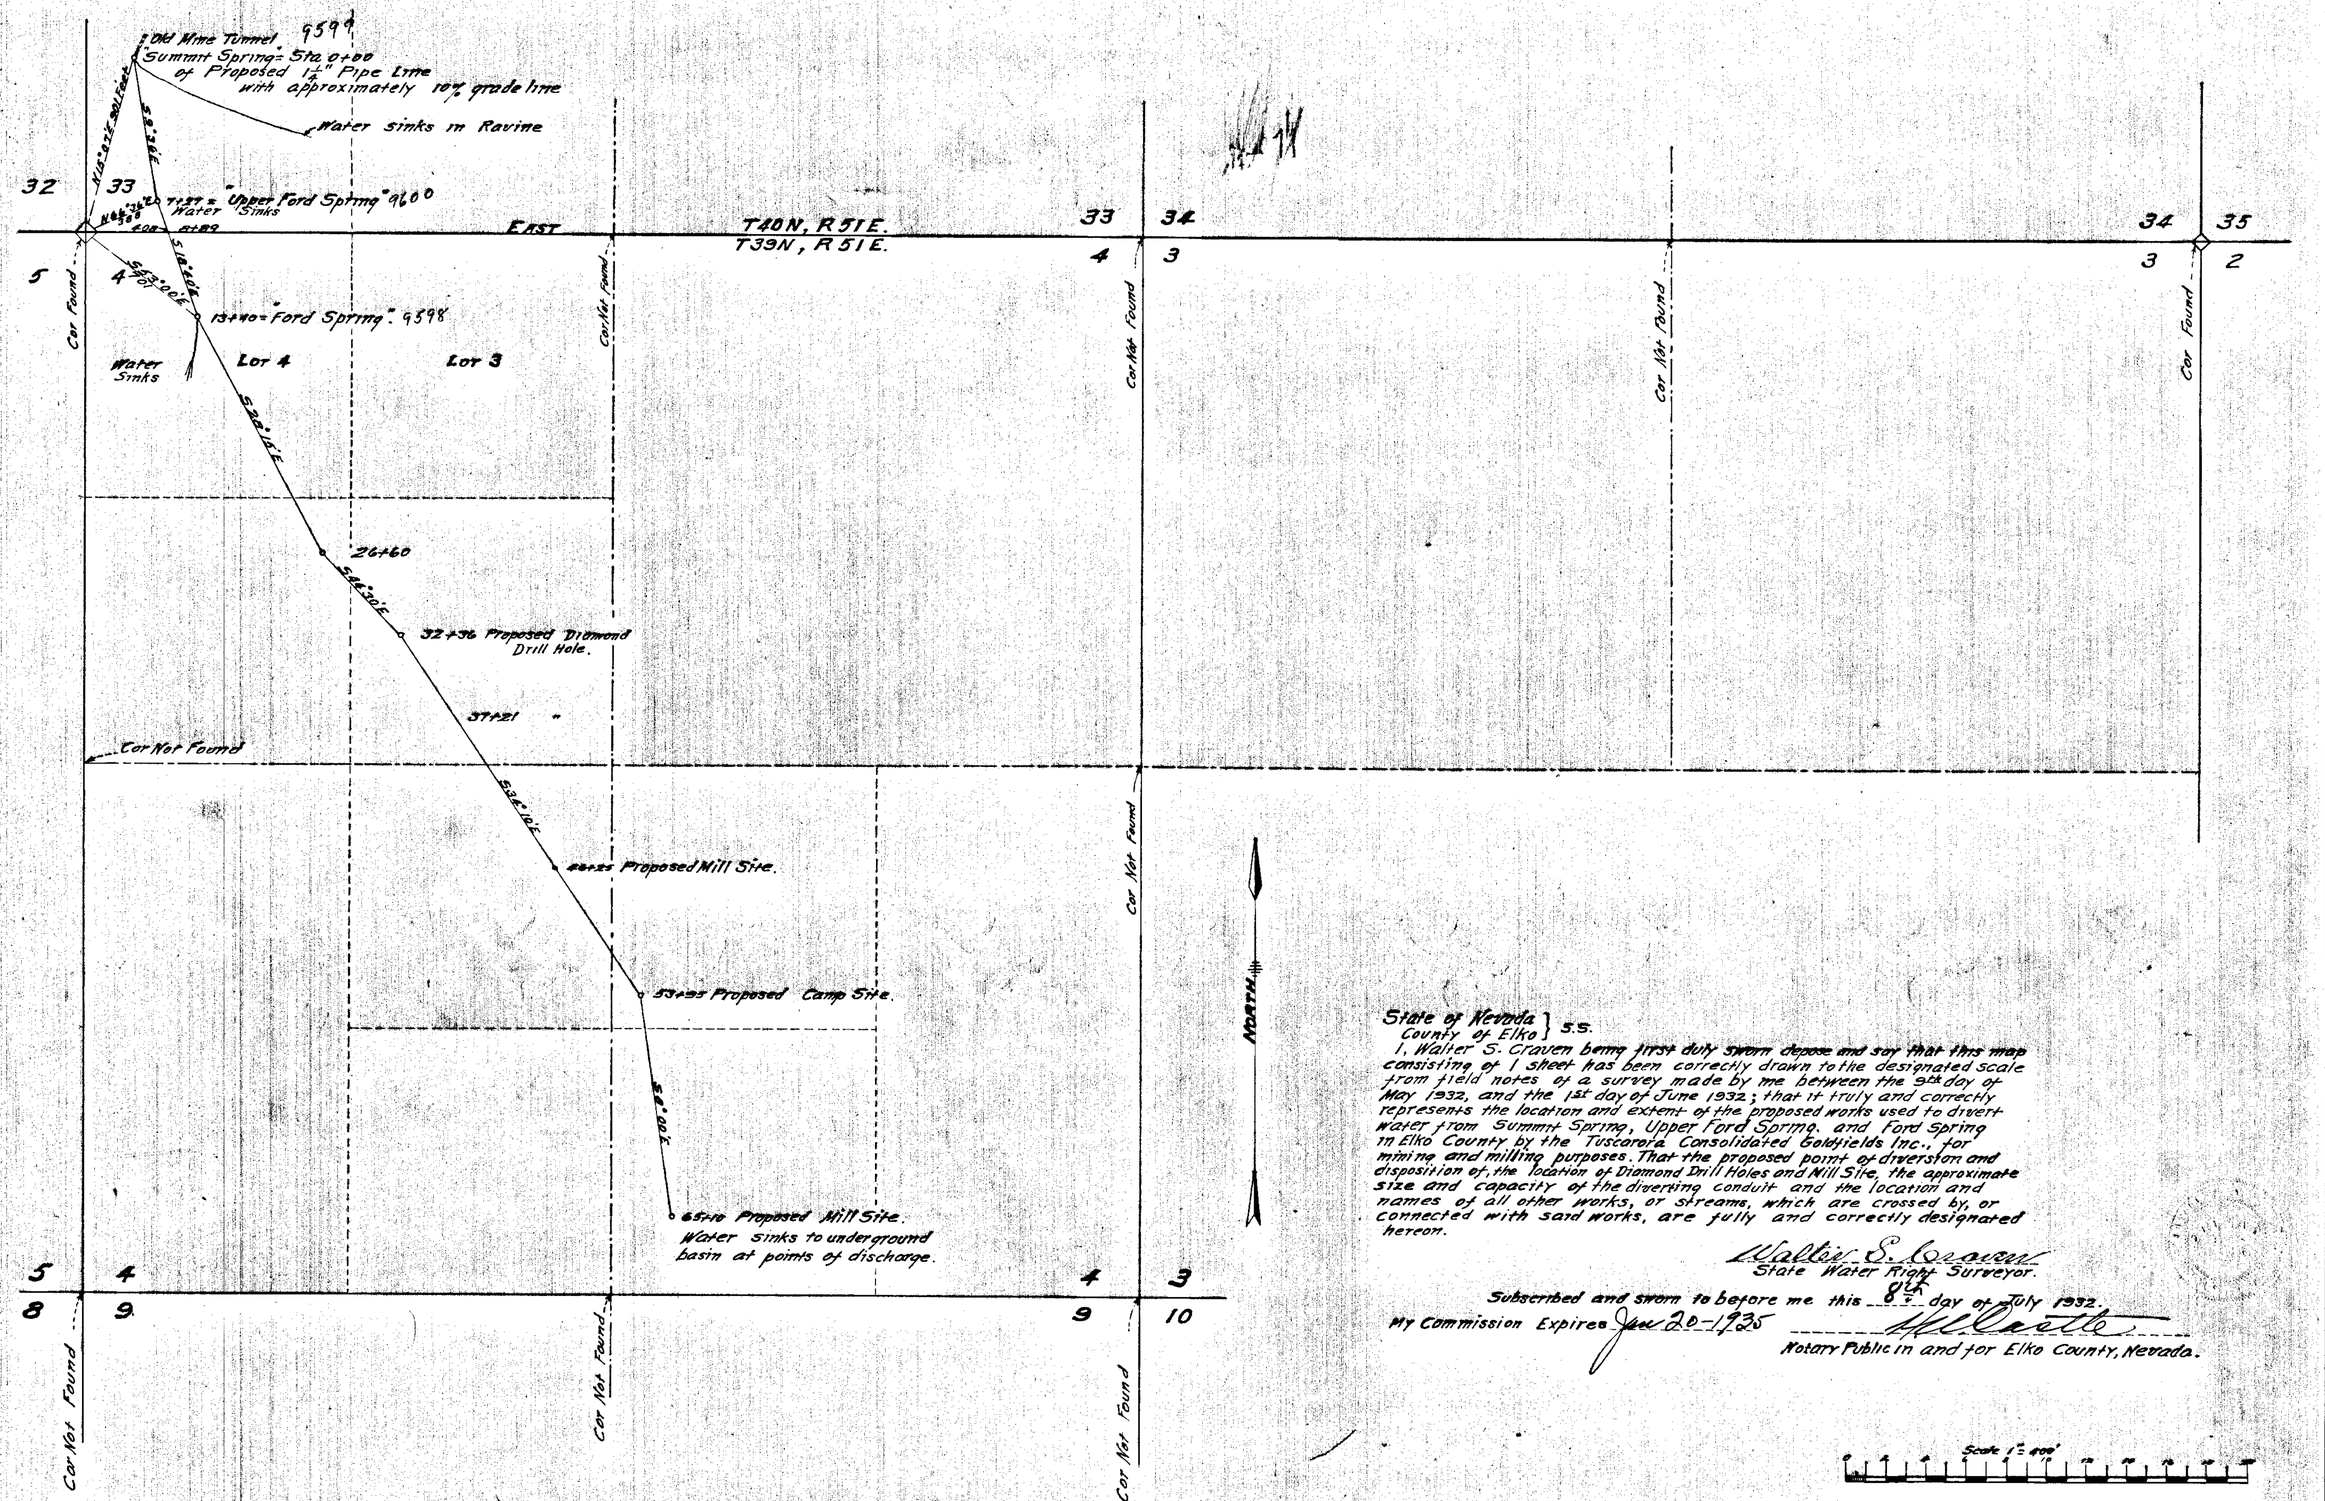

State of Nevada } S.S.
County of Elko

I, Walter S. Craven being first duly sworn depose and say that this map consisting of 1 sheet has been correctly drawn to the designated scale from field notes of a survey made by me between the 9th day of May 1932, and the 1st day of June 1932; that it truly and correctly represents the location and extent of the proposed works used to divert water from Summit Spring, Upper Ford Spring, and Ford Spring in Elko County by the Tuscarora Consolidated Goldfields Inc., for mining and milling purposes. That the proposed point of diversion and disposition of, the location of Diamond Drill Holes and Mill Site, the approximate size and capacity of the diverting conduit and the location and names of all other works, or streams, which are crossed by, or connected with said works, are fully and correctly designated hereon.

Walter S. Craven
State Water Right Surveyor.

Subscribed and sworn to before me this 8th day of July 1932.

My Commission Expires Jan 20-1935

Notary Public in and for Elko County, Nevada.

Scale 1" = 400'

FILED
July 12, 1932.
STATE ENGINEER'S OFF.

OFFICE STATE ENGINEER

MAP TO ACCOMPANY APPLICATION TO APPROPRIATE WATER FOR MINING AND MILLING BY THE TUSCARORA CONSOLIDATED GOLDFIELDS INC. FROM SUMMIT, UPPER FORD, AND FORD SPRINGS.

9598–9599–9600