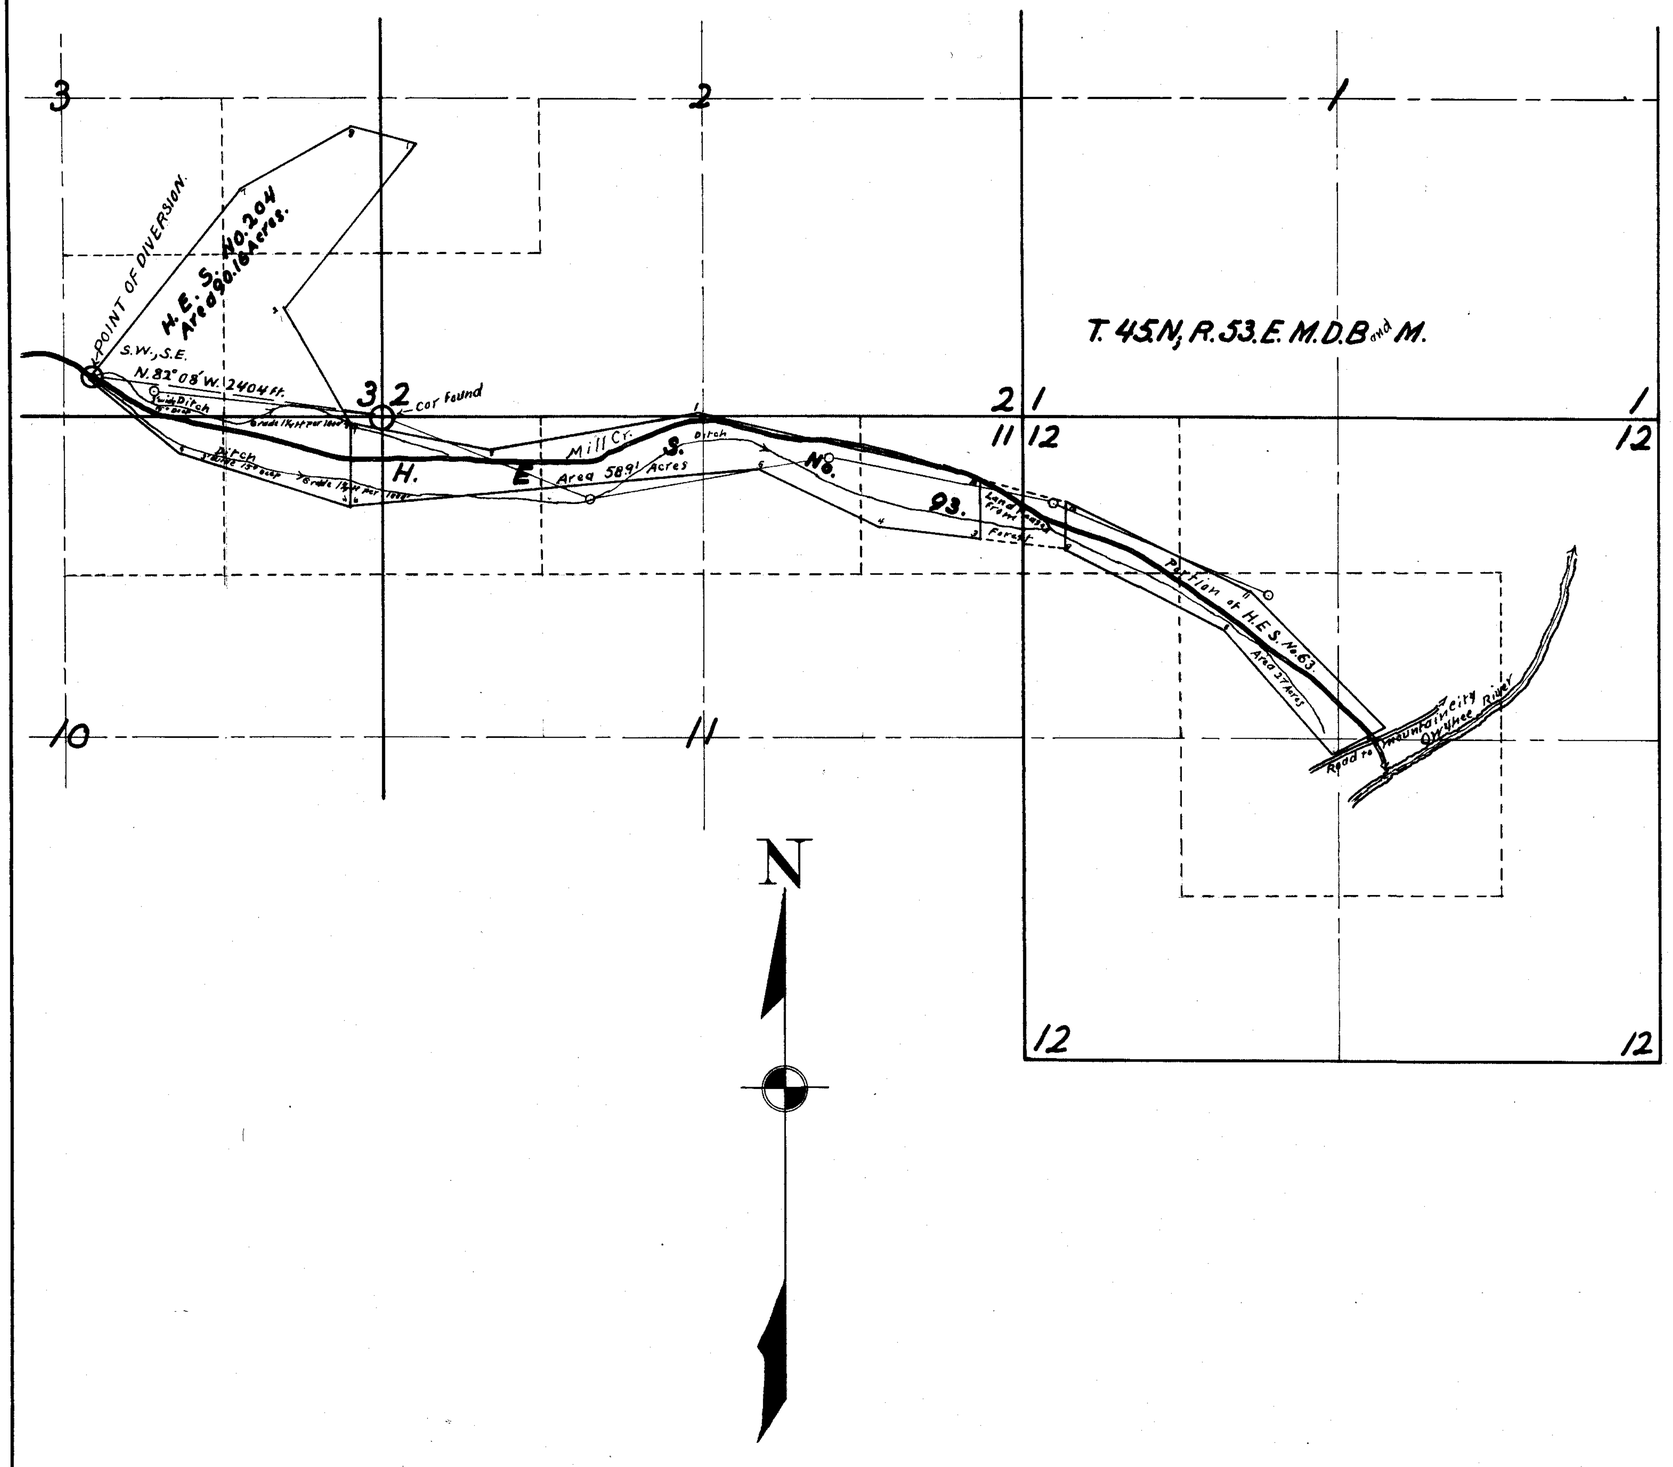

STATE OF NEVADA
COUNTY OF ELKO } S.S.

I Chester L. Woodward being first duly sworn, depose and say that this map, consisting of one sheet, has been correctly drawn to the designated scale from field notes of a survey made by me between the 27th day of August and the 28th day of August, 1932; that it truly and correctly represents the proposed location and extent of the works used to divert water from Mill Creek in ELKO County, by Geo. A. Nelson for irrigation purposes. That the proposed point of diversion, the approximate location and size of the diverting channel, all reservoirs or basins, the location and names of all other works which will cross or connect with the proposed works, and the boundary of all lands, showing by Home-stead boundarys, the areas to be irrigated are fully and correctly designated thereon.

Chester L. Woodward
STATE WATER RIGHT SURVEYOR

Subscribed and sworn to before me this 3d day of September 1932

John W. King
NOTARY PUBLIC IN AND FOR
ELKO COUNTY, NEVADA

SCALE: 1 INCH = 10 ch.

5 ch. 10 ch. 20 30 40

FILED
Sept. 3, 1932

MAP TO ACCOMPANY
APPLICATION
TO APPROPRIATE WATER
FOR
IRRIGATION
BY
GEORGE A. NELSON
FROM
MILL CREEK

9610