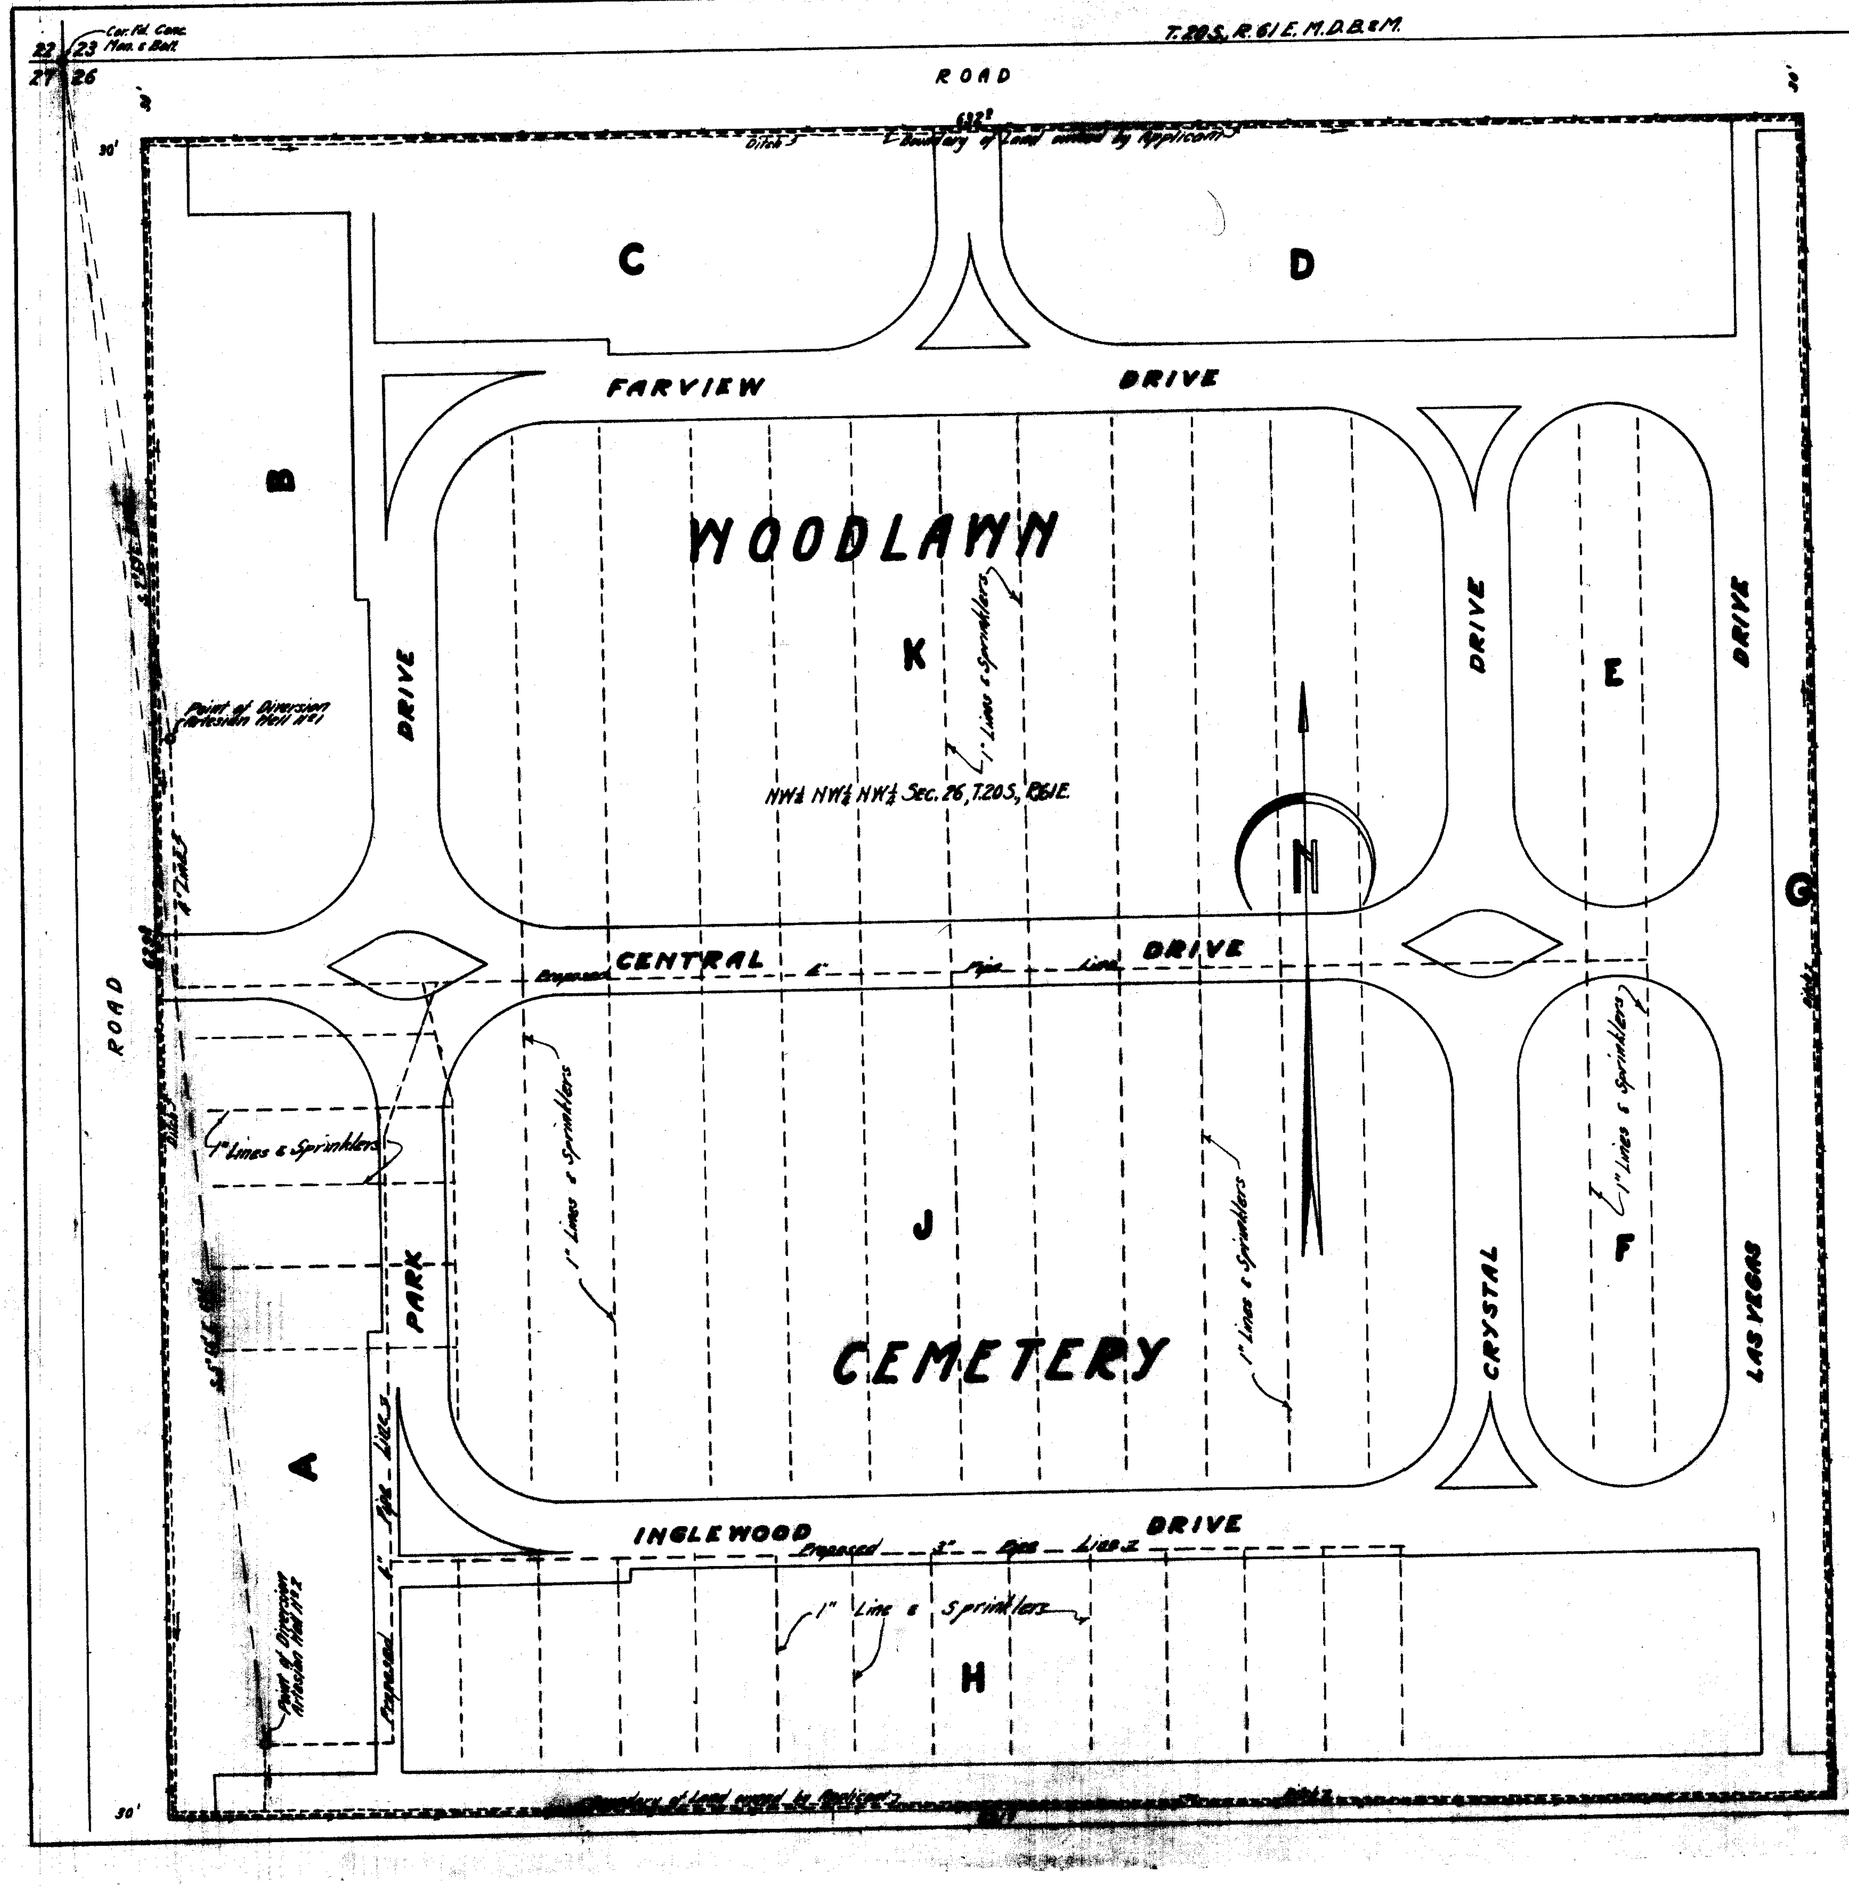

STATE OF NEVADA }
COUNTY OF CLARK } ss.

I, Arthur R. Thompson, being first duly sworn, depose and say that this map, consisting of one sheet, has been correctly drawn to the designated scale from field notes of a survey made by me on the day of June, 1932; that it truly and correctly represents the proposed location and extent of the works used to divert water from Las Vegas Valley Artesian Basin or underground channel, in Clark County, by City of Las Vegas, for irrigation and domestic purposes; that the points of diversion, location and size of diverting channel and pipe lines, all reservoirs or basins, the location and names of all other works which will cross or connect with proposed works, and the boundary of lands by legal subdivisions proposed to be irrigated, are fully and correctly designated thereon.

Arthur R. Thompson
STATE WATER RIGHT SURVEYOR

Subscribed and sworn to before me this 5th day of July, 1932.

Frank A. Stevens
NOTARY PUBLIC IN AND FOR CLARK COUNTY, NEV.

WELL No 1
Depth 347 ft.; 80'-8" casing; 225'-6" casing; 4" gate valve
Flow .18 c.f.s.

WELL No 2
Depth 490 ft.; 110'-8" casing; 380'-6" casing; 4" gate valve
Flow .10 c.f.s.

FILED
Aug. 1, 1932.
STATE ENGINEER'S OFFICE

SCALE 1" = 20'

MAP TO ACCOMPANY
APPLICATION TO APPROPRIATE WATER
FOR IRRIGATION & DOMESTIC USE
BY CITY OF LAS VEGAS
FROM LAS VEGAS VALLEY
ARTESIAN BASIN OR
UNDERGROUND CHANNEL

9614