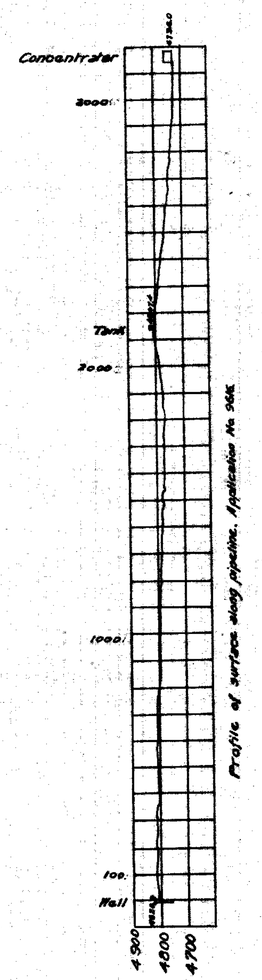

Profile of surface along pipeline. Application No. 9616

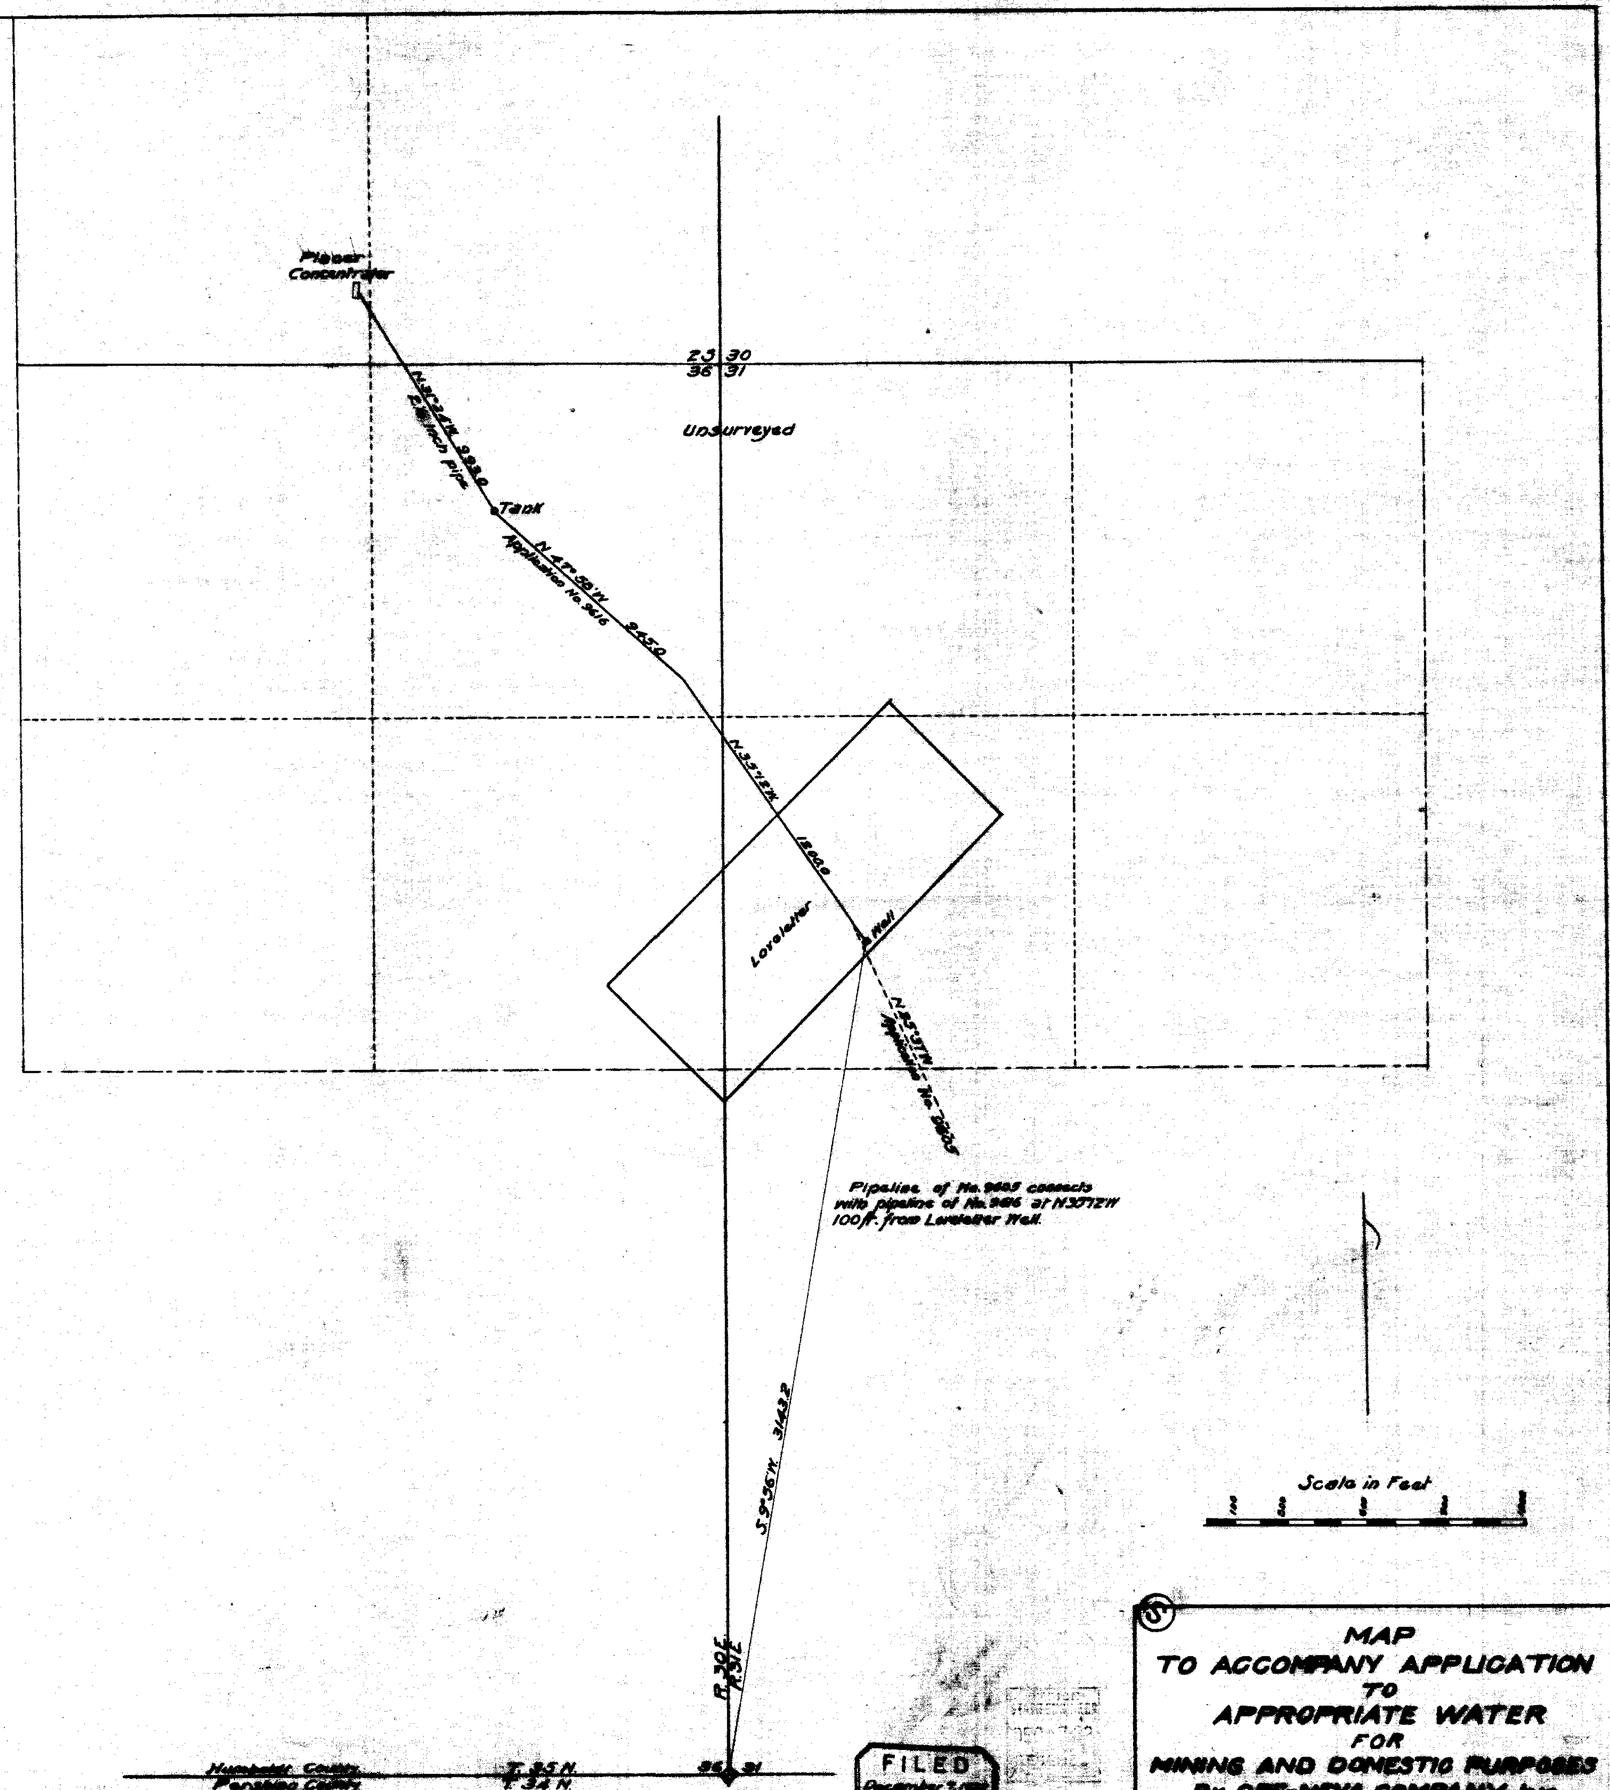

State of Nevada
County of Pershing

I, J. G. Huntington, being first duly sworn, depose and say that this map and profile has been correctly drawn to the designated scale from field notes of a survey made by me between the ninth day of November and the fifteenth day of November 1932; that it truly and correctly represents the location and extent of the proposed works used to divert water from the LOVELETTER WELL, in Humboldt County, by THE ORE-NEVA COMPANY, INC. for mining and domestic purposes. That the proposed point of diversion, the location of the mine, the approximate size and capacity of the diverting conduit, and the location and names of all other works or streams which are crossed by or connected with said works, are fully and correctly designated hereon.

J. G. Huntington
State Water Right Surveyor.

Subscribed and sworn to before me this thirtieth day of November 1932.

Thomas E. Bassett
Notary Public in and for Humboldt County, Nevada.
My commission expires Aug. 5, 1933, Pershing

FILED
December 7, 1932
STATE ENGINEER'S OFFICE

MAP
TO ACCOMPANY APPLICATION
TO
APPROPRIATE WATER
FOR
MINING AND DOMESTIC PURPOSES
BY ORE-NEVA COMPANY, INC.
FROM LOVELETTER WELL

9616