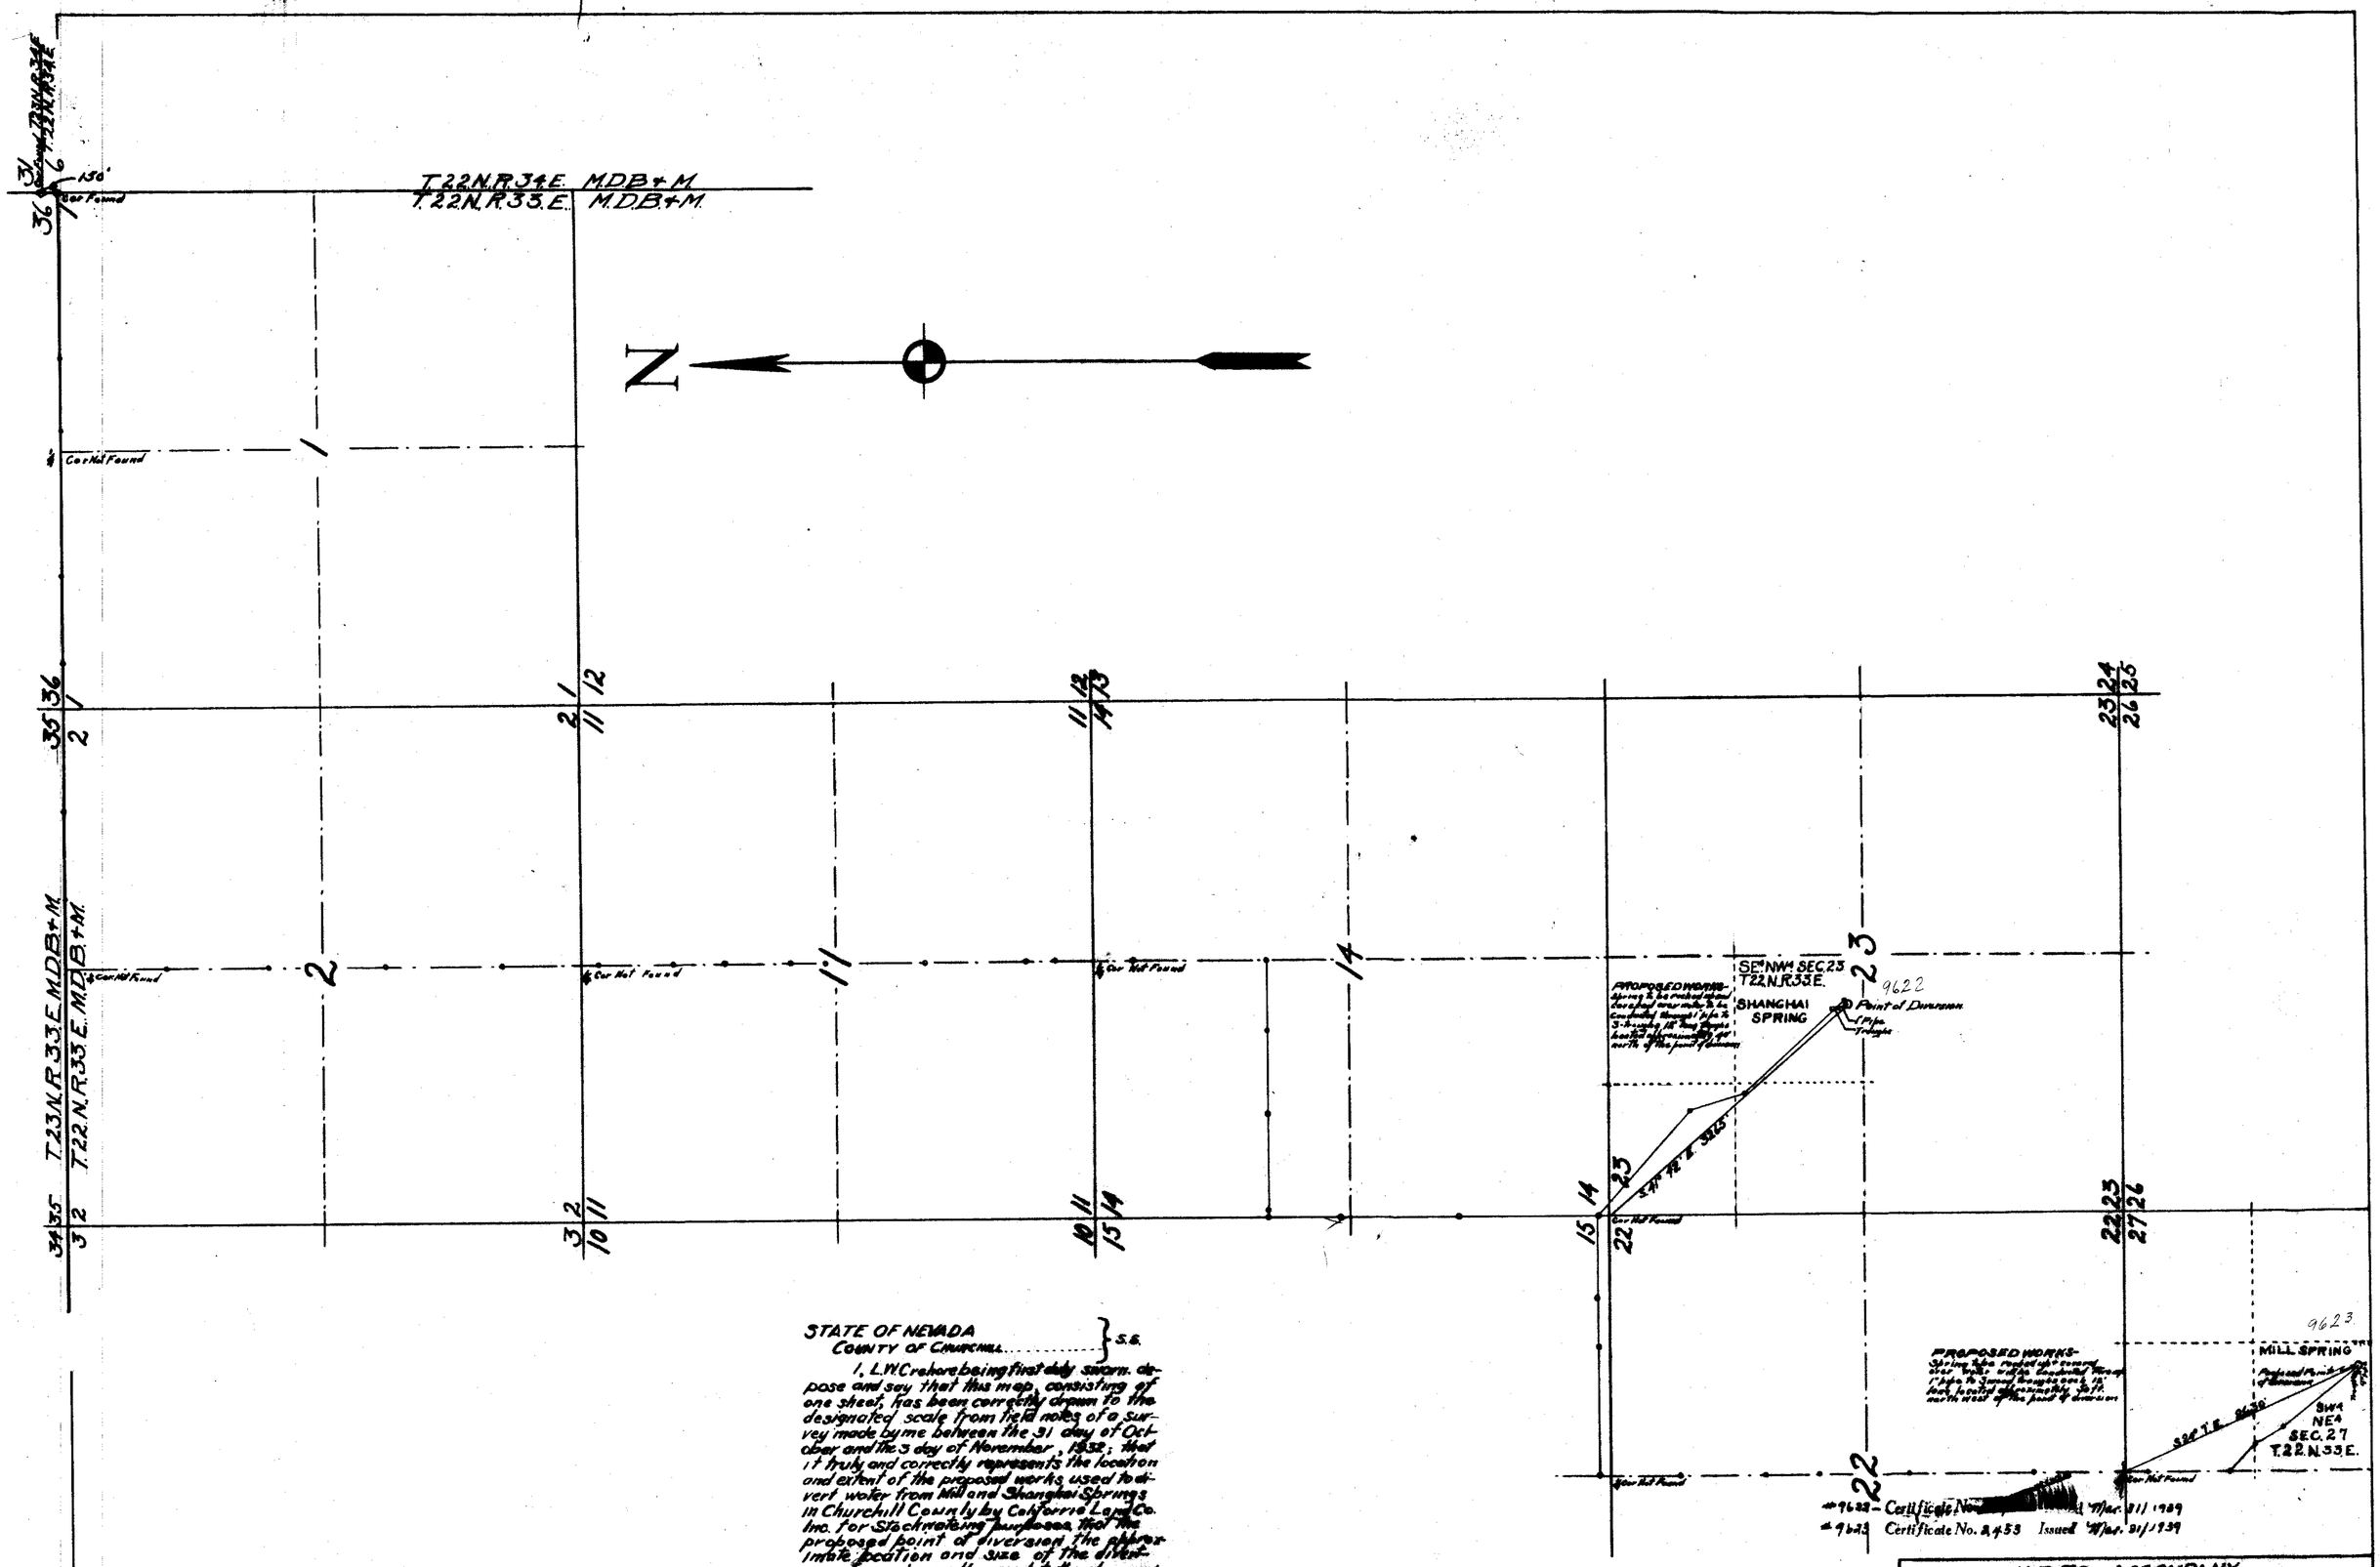

STATE OF NEVADA
COUNTY OF CHURCHILL } S.S.

I, L.W. Crehore being first duly sworn, depose and say that this map, consisting of one sheet, has been correctly drawn to the designated scale from field notes of a survey made by me between the 31 day of October and the 3 day of November, 1932; that it truly and correctly represents the location and extent of the proposed works, used to divert water from Mill and Shanghai Springs in Churchill County by California Land Co. Inc. for Stockwatering purposes, that the proposed point of diversion, the approximate location and size of the diverting channel or other conduit, the place and manner of use, and the location and names of all other works or streams which are crossed by, or connected with the said works, are fully and correctly designated thereon.

L.W. Crehore
STATE WATER RIGHT SURVEYOR

Subscribed and sworn to before me this 10 day of November, 1932.

Betty Miller
NOTARY PUBLIC IN AND FOR CHURCHILL COUNTY NEVADA.

FILED
Nov. 12, 1932.
STATE ENGINEER'S OFFICE

OFFICE STATE ENGINEER
NOV 12 32
RECEIVED

MAP TO ACCOMPANY
APPLICATION
TO APPROPRIATE WATER
FOR
STOCKWATERING
BY
CALIFORNIA LAND CO. Inc.
FROM
MILL & SHANGHAI SPRINGS
9622 – 9623