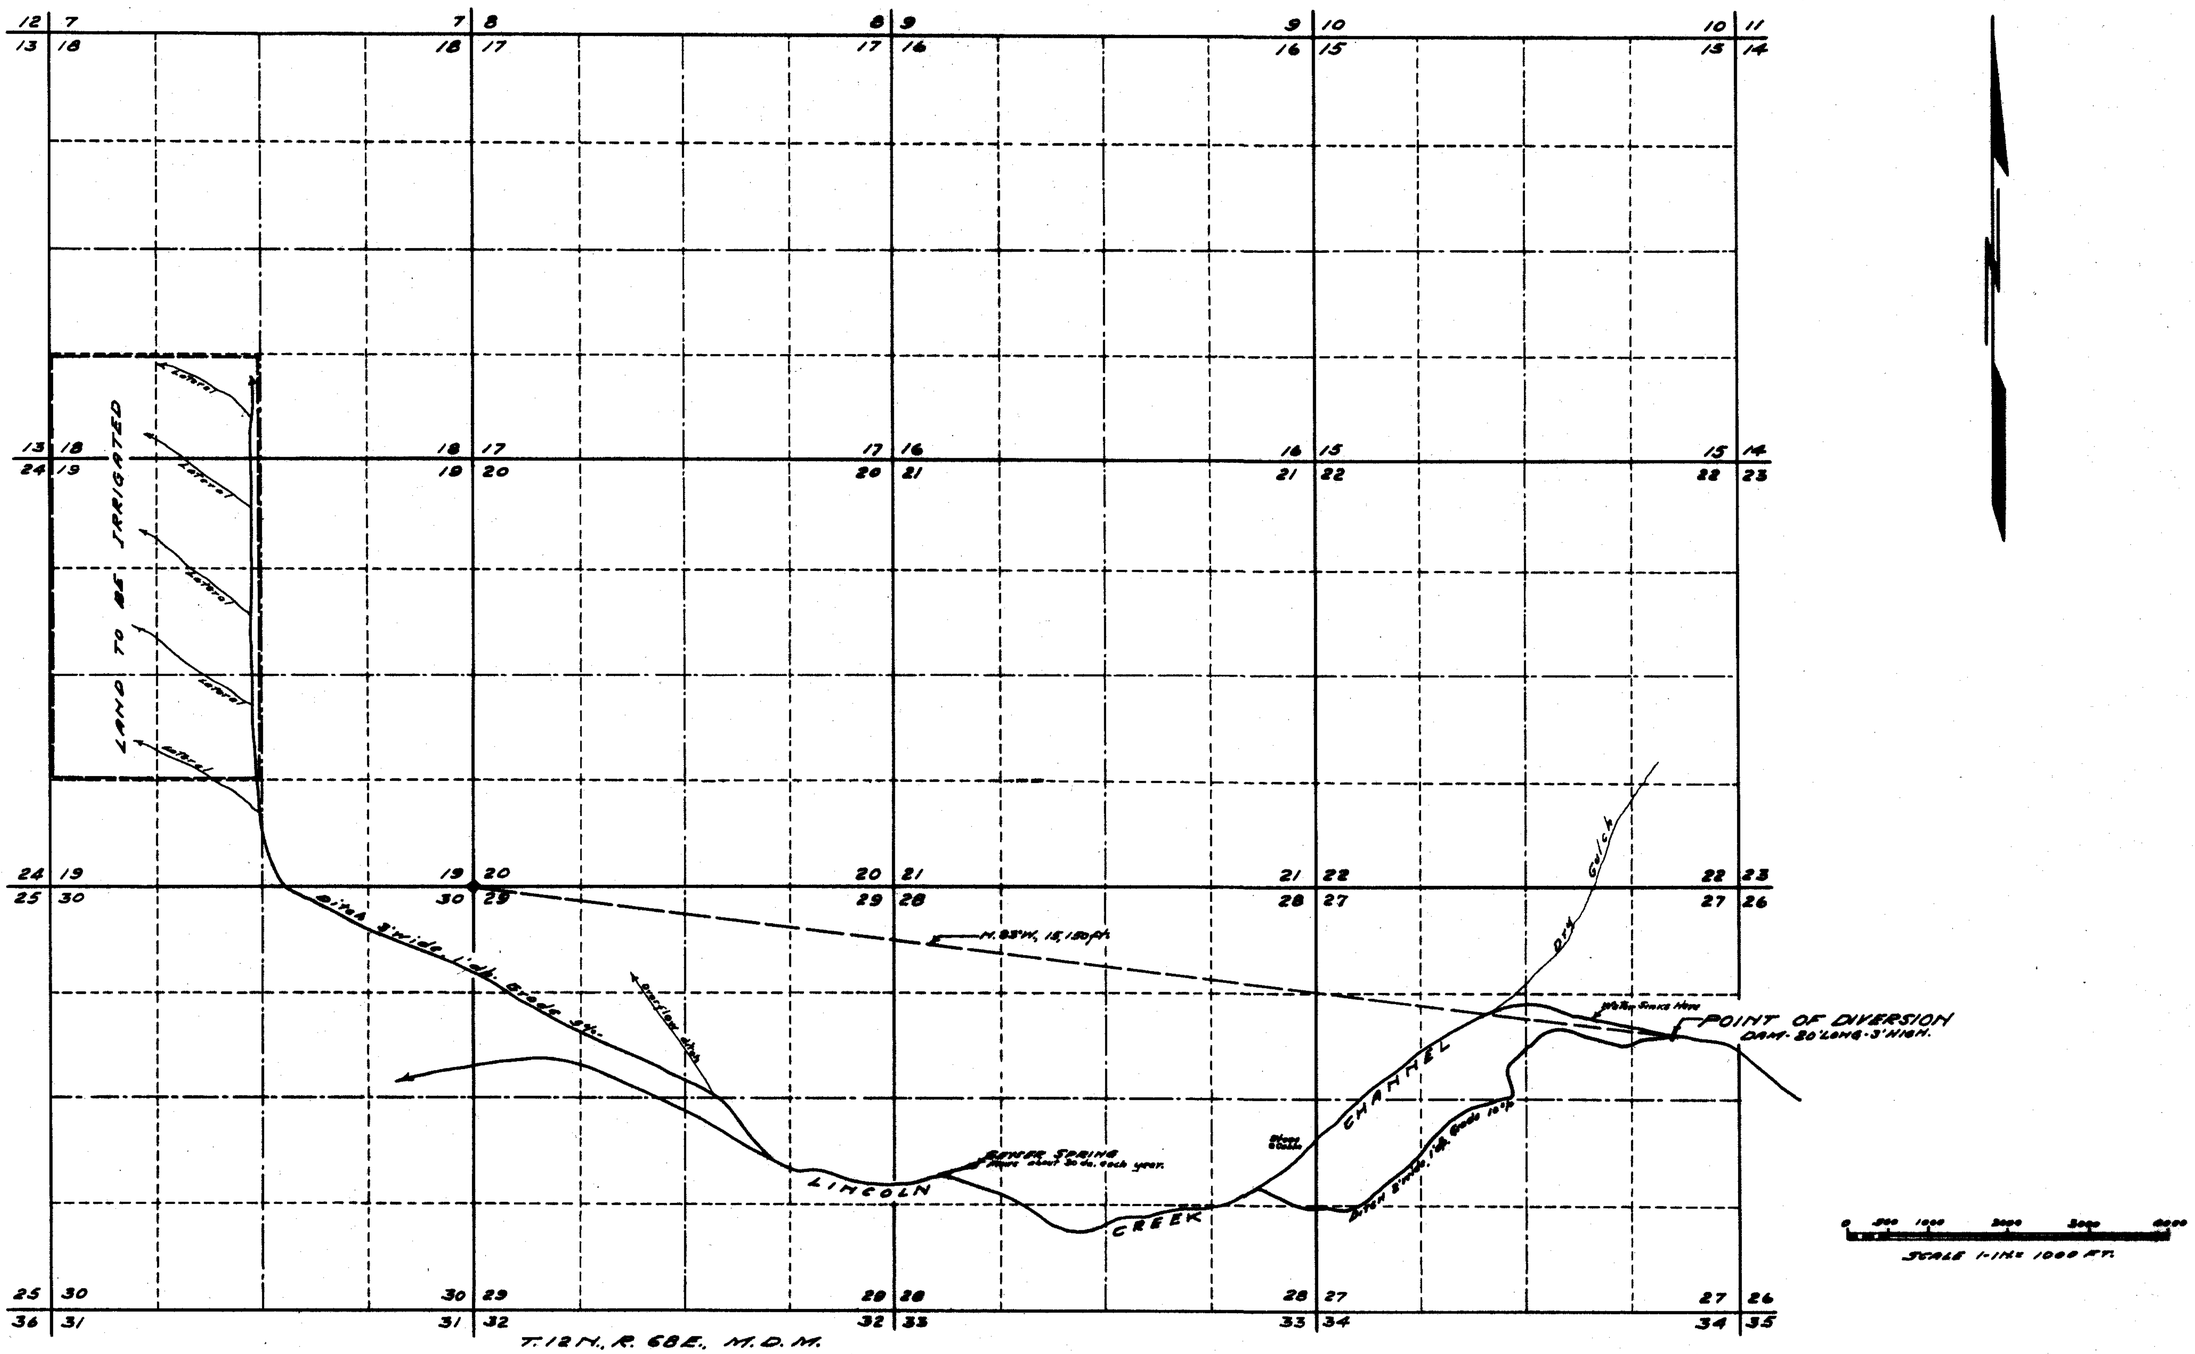

STATE OF NEVADA }
County of White Pine } SS.

I, F. W. Millard, being first duly sworn, depose and say that this map, consisting of one sheet, has been correctly drawn to the designated scale from field notes of a survey made by me between the 28th & 31st days of August, 1932; that it truly and correctly represents the proposed location and extent of the works used to divert water from LINCOLN CREEK in White Pine County by MYRL Y. FARNSWORTH for irrigation purposes. That the proposed point of diversion, the approximate location and size of the diverting channel, all reservoirs or basins, the location and names of all other works, which will cross or connect with the proposed works, and the boundary of all lands, showing by 40-acre subdivisions the areas proposed to be irrigated, are fully and correctly designated thereon. F. W. Millard
State Water Right Surveyor.

Subscribed and sworn to before me this 6th day of September, 1932.

Notary Public in and for White Pine County, Nevada.

FILED
Sept. 10, 1932
STATE ENGINEER'S OFFICE

9624

MAP
TO ACCOMPANY APPLICATION
TO APPROPRIATE WATER FOR
IRRIGATION
BY MYRL Y. FARNSWORTH
FROM LINCOLN CREEK

SURVEYED AUG - 1932.

BY - ED. MILLARD & SON.
ELY - NEVADA.

22979 File Under 9624