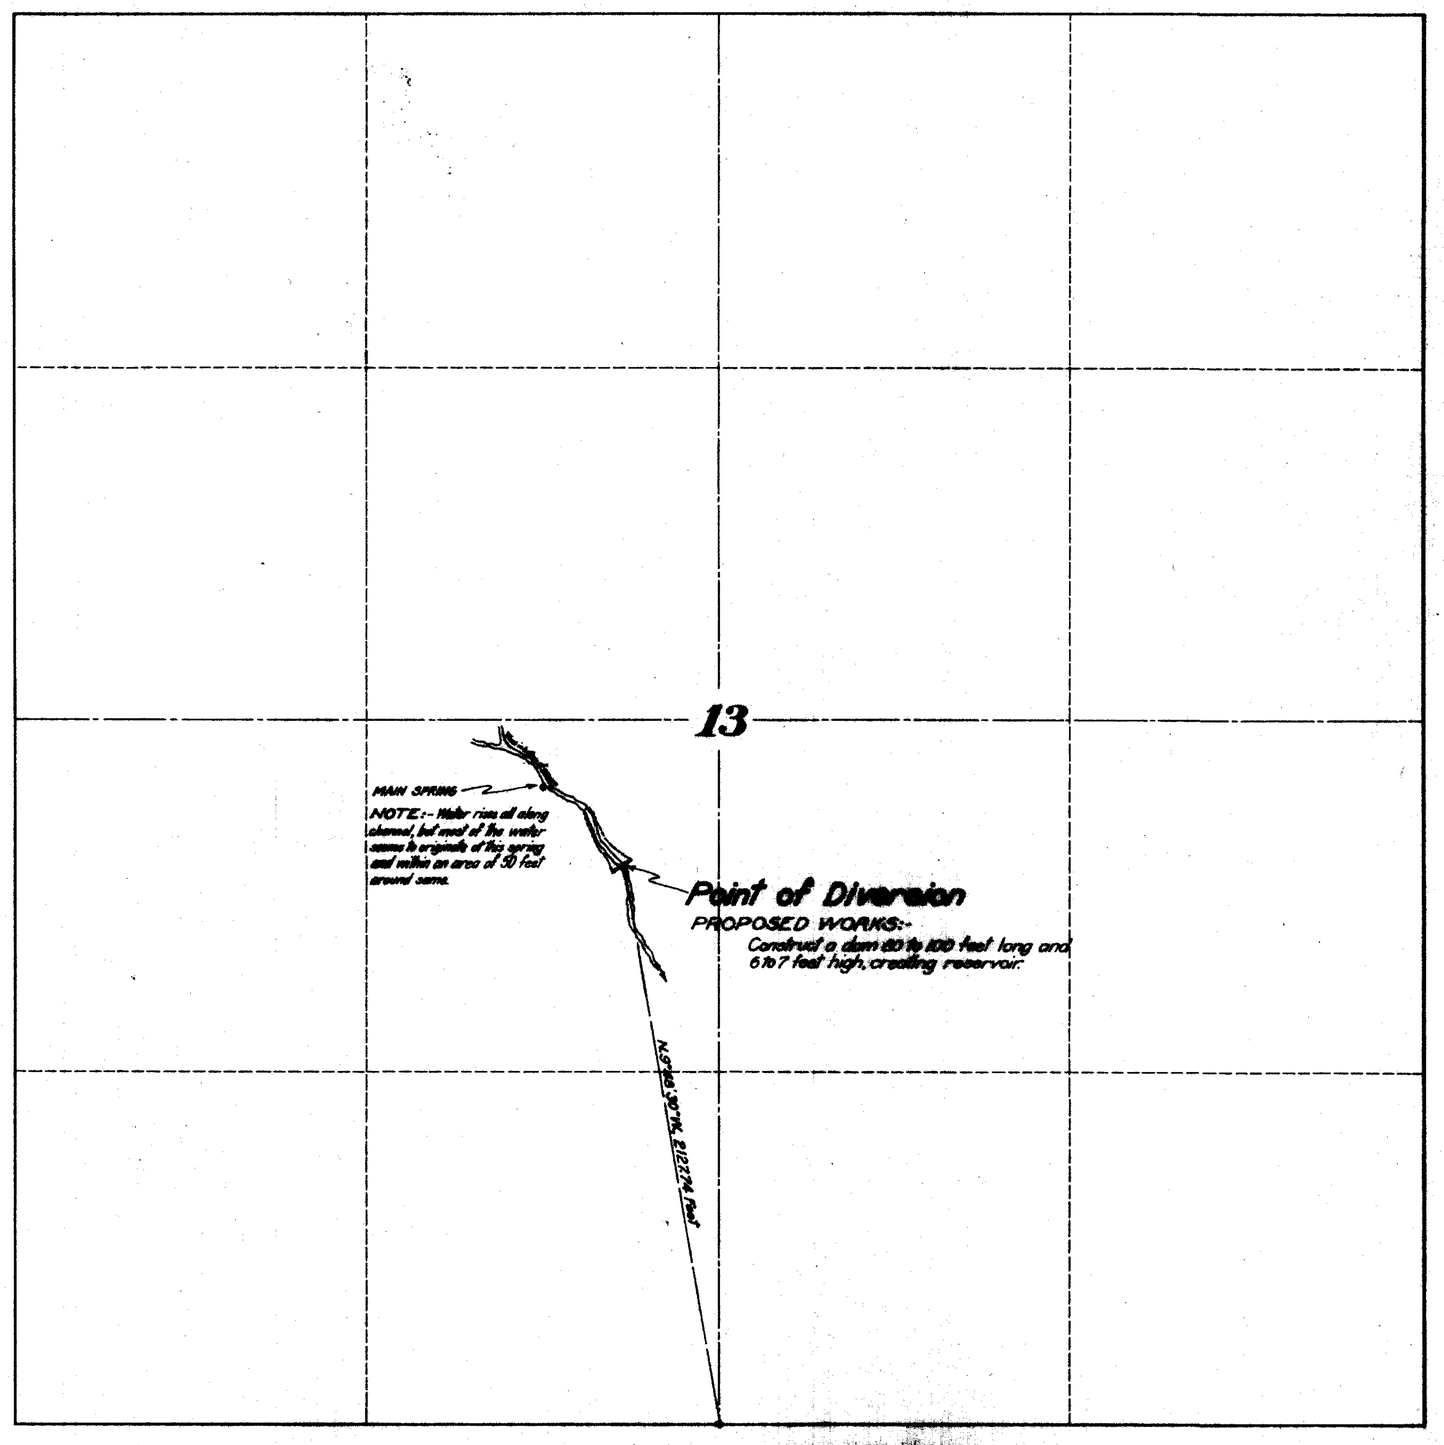

STATE OF NEVADA }
COUNTY OF ORMSBY } ss.

I, Harvey M. Payne, being first duly sworn, [illegible] and say that this map has been correctly drawn to the dimensions [illegible] The field notes of a survey made by me on October 2, 1952, [illegible] correctly represents the location and extent of the works to be [illegible] to divert and conserve water from Pot Holes Springs, [illegible] Nevada, under Application No. 9632 of Harry L. Wilson for [illegible] purposes, and that the point of diversion and proposed works are correctly shown hereon.

[illegible]
WATER RIGHT ENGINEER

Subscribed and sworn to before me this 27th day of January, 1953.

[illegible]
Notary Public in and for
Ormsby County, Nevada.

N

SCALE:- 1 IN = 300 FT.

FILED
January 31, 1953
[illegible] ENGINEER'S OFFICE

MAP
TO ACCOMPANY
APPLICATION NO. 9632
FOR
STOCKWATERING
FROM
POT HOLES SPRINGS
HARRY L. WILSON

[illegible]

9632