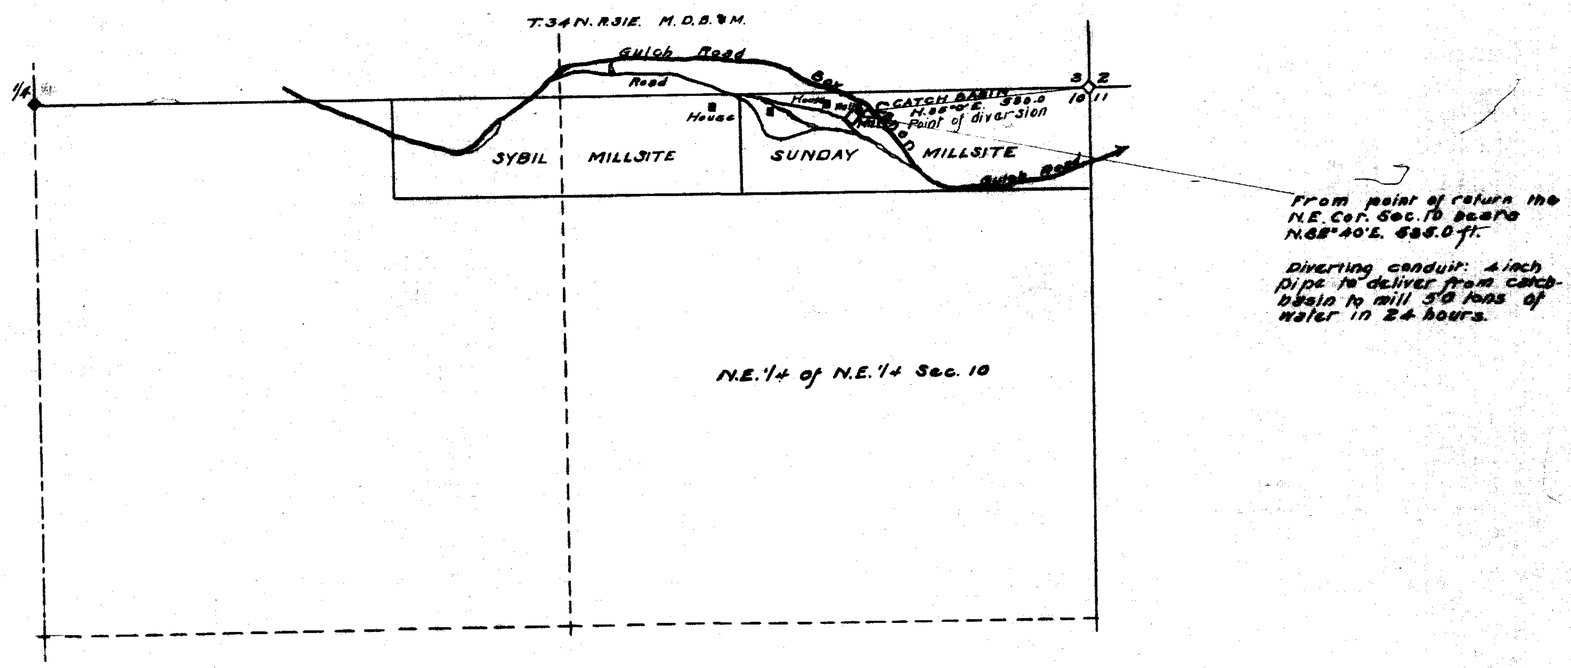

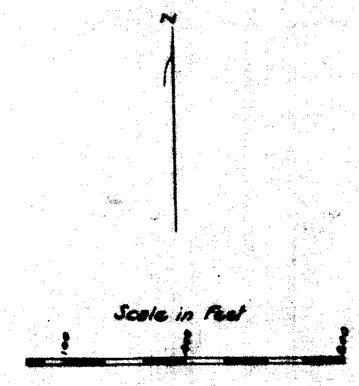

STATE OF NEVADA
County of Pershing } S.S.

I, J.G. Huntington, being first duly sworn, depose and say that this map has been correctly drawn to the designated scale from field notes of a survey made by me between the 24th day of May and the 29th day of May 1933; that it truly and correctly represents the location and extent of the proposed works used to divert water from underground flow in Box Canon, in Pershing County, by Roy J. Johnstone, for milling and domestic purposes. That the proposed point of diversion and return, the location of the mill, the approximate size and capacity of the diverting conduit, and the location and names of all other works or streams which are crossed by or connected with said works, are fully and correctly designated hereon.

J.G. Huntington
State Water Right Surveyor.

Subscribed and sworn to before me, this 31st day of May, 1933.

James E. Jarrell
Notary Public in and for Pershing County, Nevada.
My Commission expires Aug. 5th, 1934

FILED
June 1, 1933
STATE ENGINEER'S OFFICE

9640

MAP
TO ACCOMPANY APPLICATION
TO
APPROPRIATE WATER
FOR
MILLING AND DOMESTIC PURPOSES
BY ROY J. JOHNSTONE
FROM UNDERGROUND FLOW
BOX CANON

9640