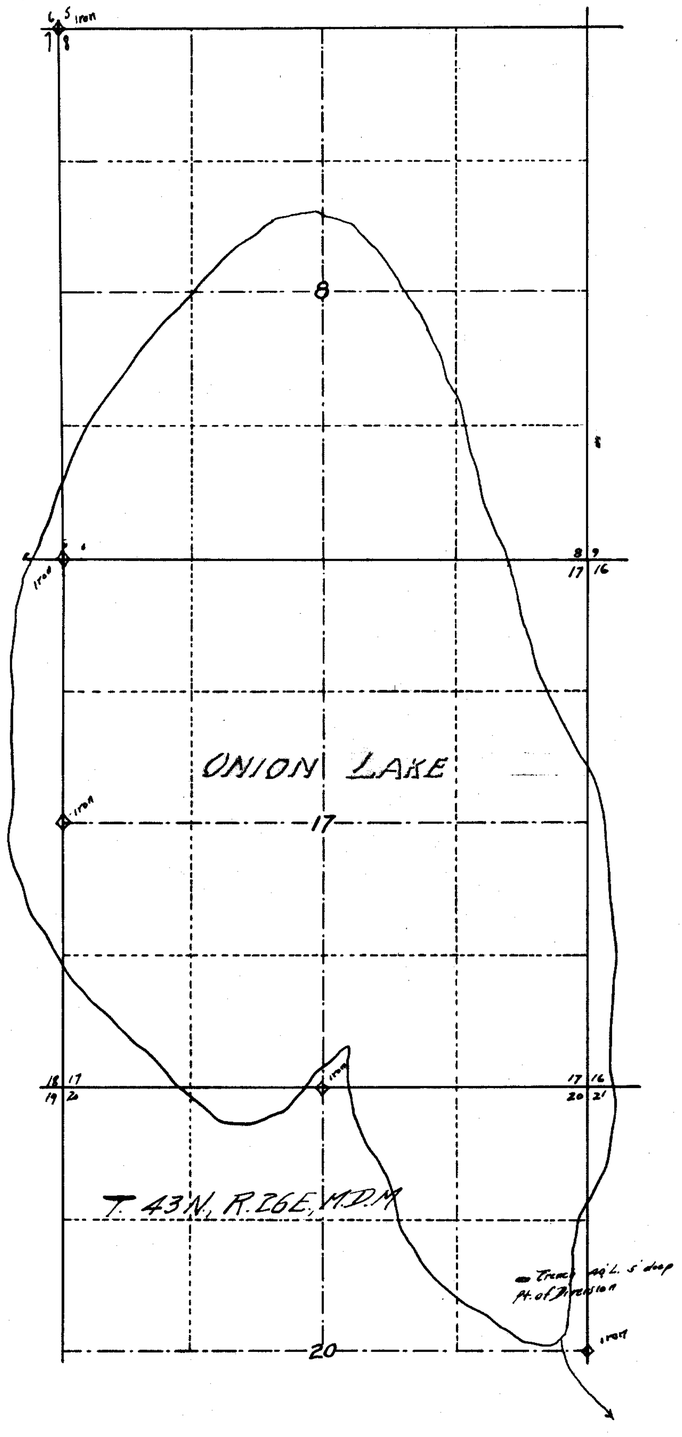

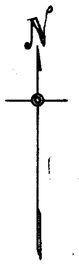

State of Nevada
County of Humboldt } ss

I, H. H. Sheldon, being first duly sworn, depose and say that this map, consisting of one sheet, has been correctly drawn to the designated scale from field notes of a survey made by me on the 18th day of September, 1932; that it truly and correctly represents the location and extent of the proposed works used to divert water from Onion Lake in Humboldt County by [redacted] Co., for stock watering purposes. That the proposed point of diversion, the approximate location and size of the proposed excavation and the location and names of all other works or streams in the immediate vicinity are fully and correctly designated thereon.

H. H. Sheldon

Subscribed and sworn to before me this 27th day of October, 1932

Geo. Hoskins
Notary Public in and for Humboldt Co., Nevada

FILED
Oct. 28, 1932.
STATE ENGINEER'S OFFICE

OFFICE
STATE ENGINEER
OCT 28 '32
RECEIVED

Scale 1" = 800'

MAP TO ACCOMPANY
APPLICATION
TO Appropiate Water
for
STOCK WATERING
BY
F. H. MURPHY & F. E. [illegible]
from
ONION LAKE

90