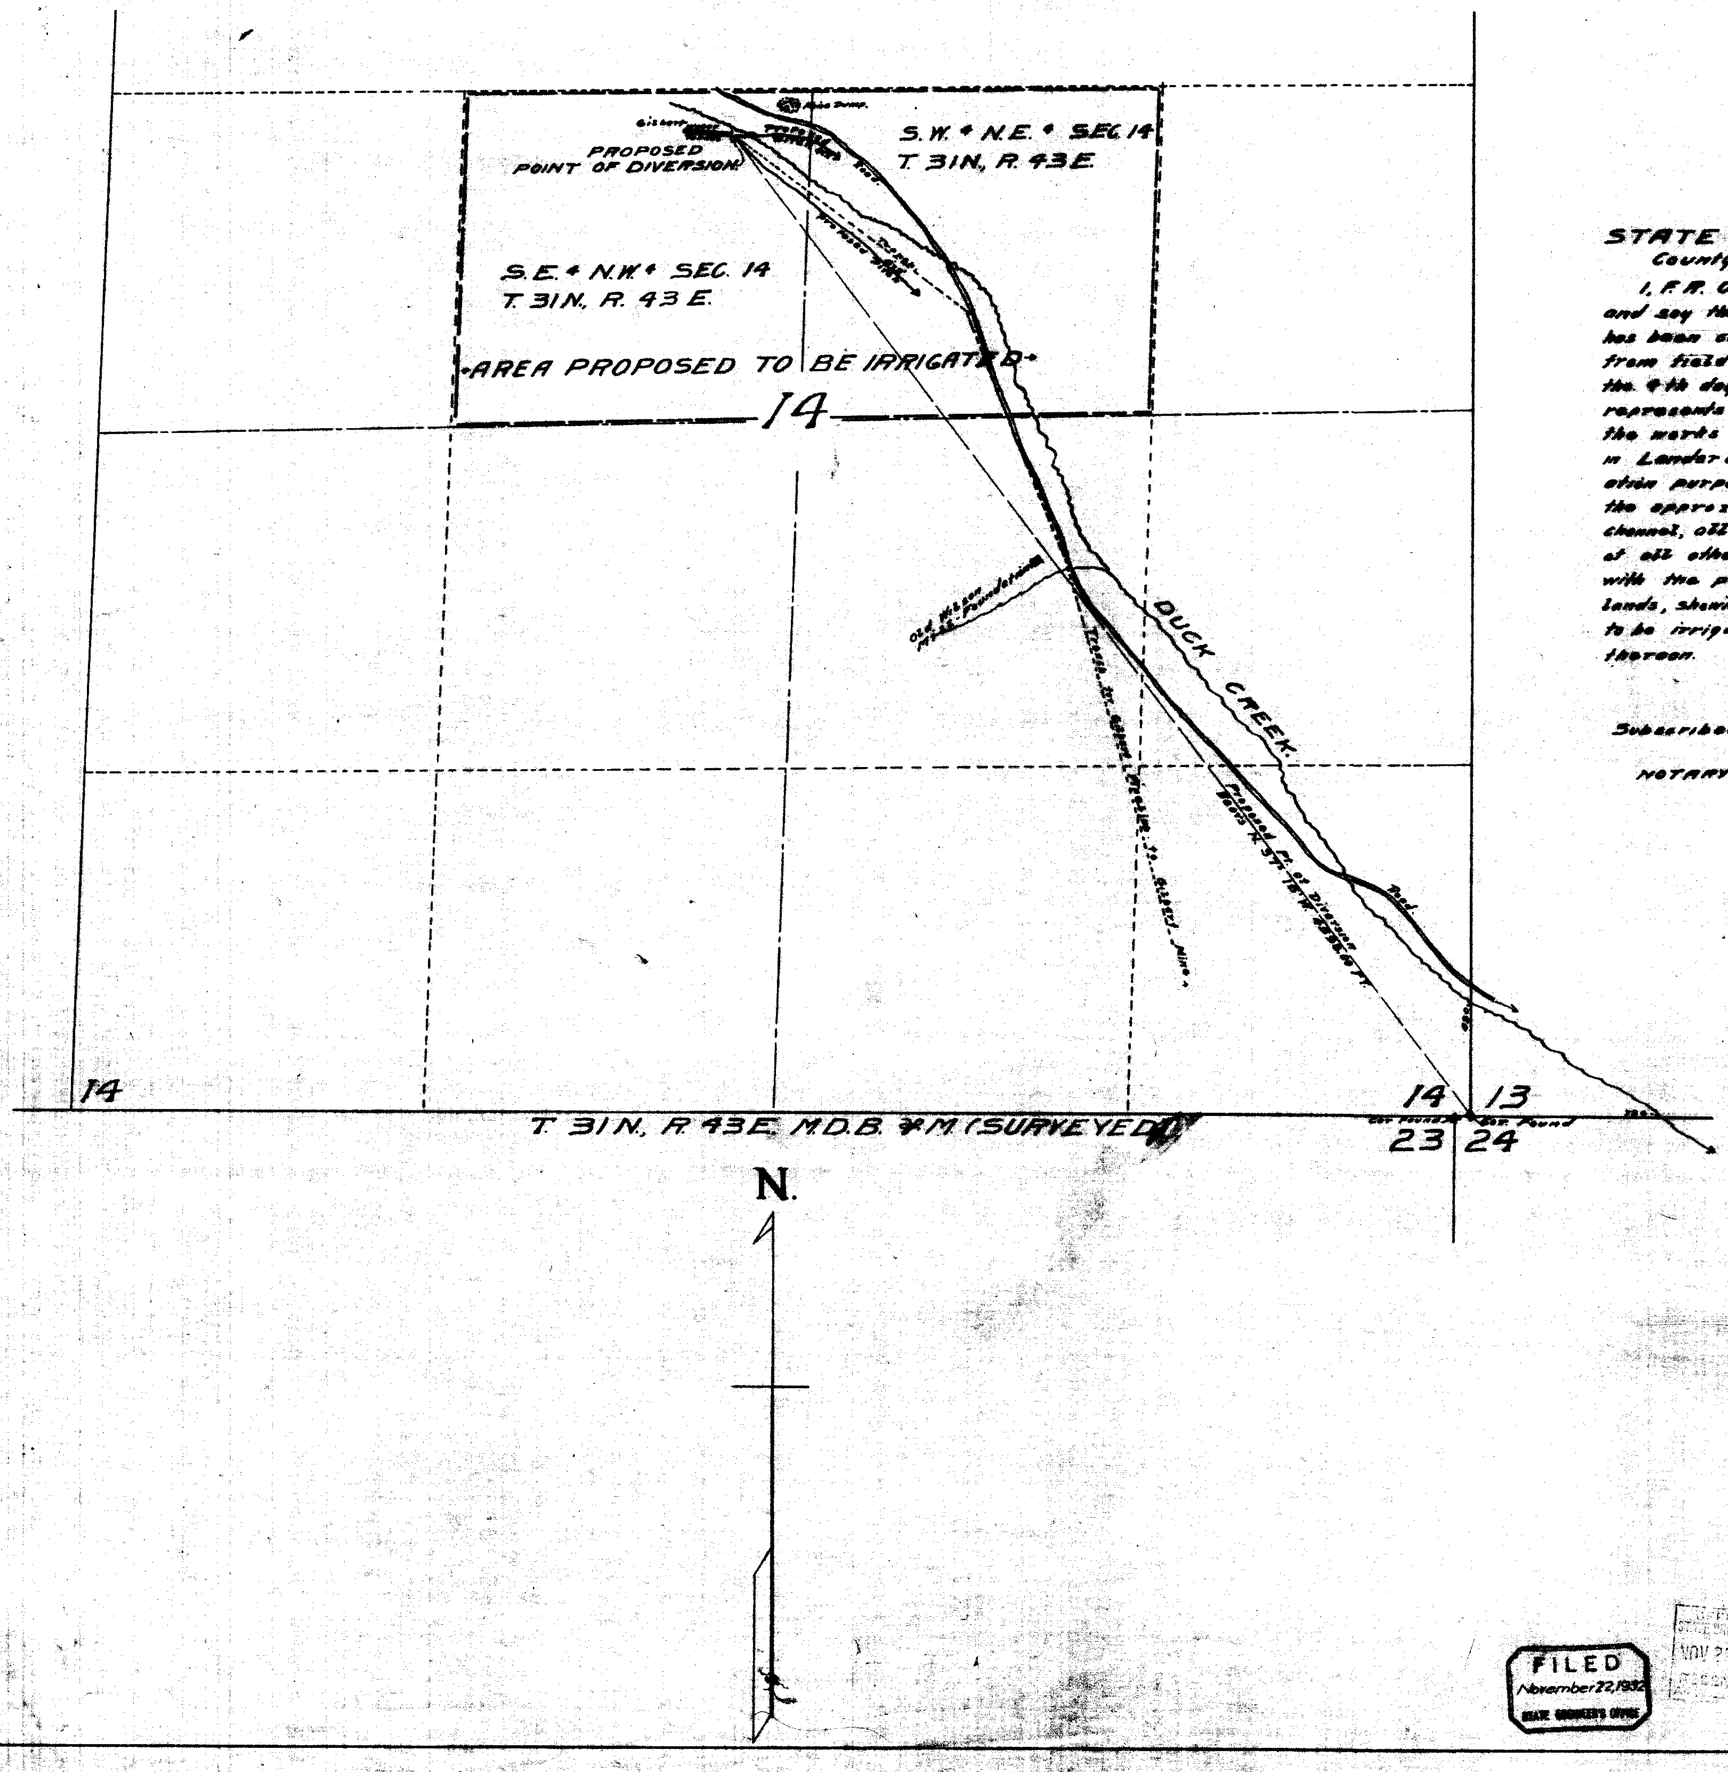

STATE OF NEVADA } S.S.
County of Humboldt

I, F. R. O'Leary, being first duly sworn depose and say that this map consisting of one sheet has been correctly drawn, to the designated scale from field notes of a survey made by me on the 4th day of Nov. 1932; that it truly and correctly represents the proposed location and extent of the works used to divert water from Duck Creek in Lander County by Dudley F. Wilson, for irrigation purposes. That the proposed point of Diversion, the approximate location and size of the diverting channel, all reservoirs or basins, the location and names of all other works, which will cross or connect with the proposed works, and the boundary of all lands, showing by 40 acre subdivisions, the areas proposed to be irrigated, are fully and correctly designated thereon.

F. R. O'Leary
STATE WATER RIGHT SURVEYOR

Subscribed and sworn to before me this 21 day of Nov. 1932.

[signature]
NOTARY PUBLIC IN AND FOR HUMBOLDT COUNTY NEVADA

SCALE 1 IN. = 300 FT.

9644

FILED
November 22, 1932
STATE ENGINEER'S OFFICE

NOV 22 '32
RECEIVED

MAP TO ACCOMPANY
APPLICATION
TO APPROPRIATE WATER
FOR
IRRIGATION
BY
DUDLEY F. WILSON
FROM
DUCK CREEK