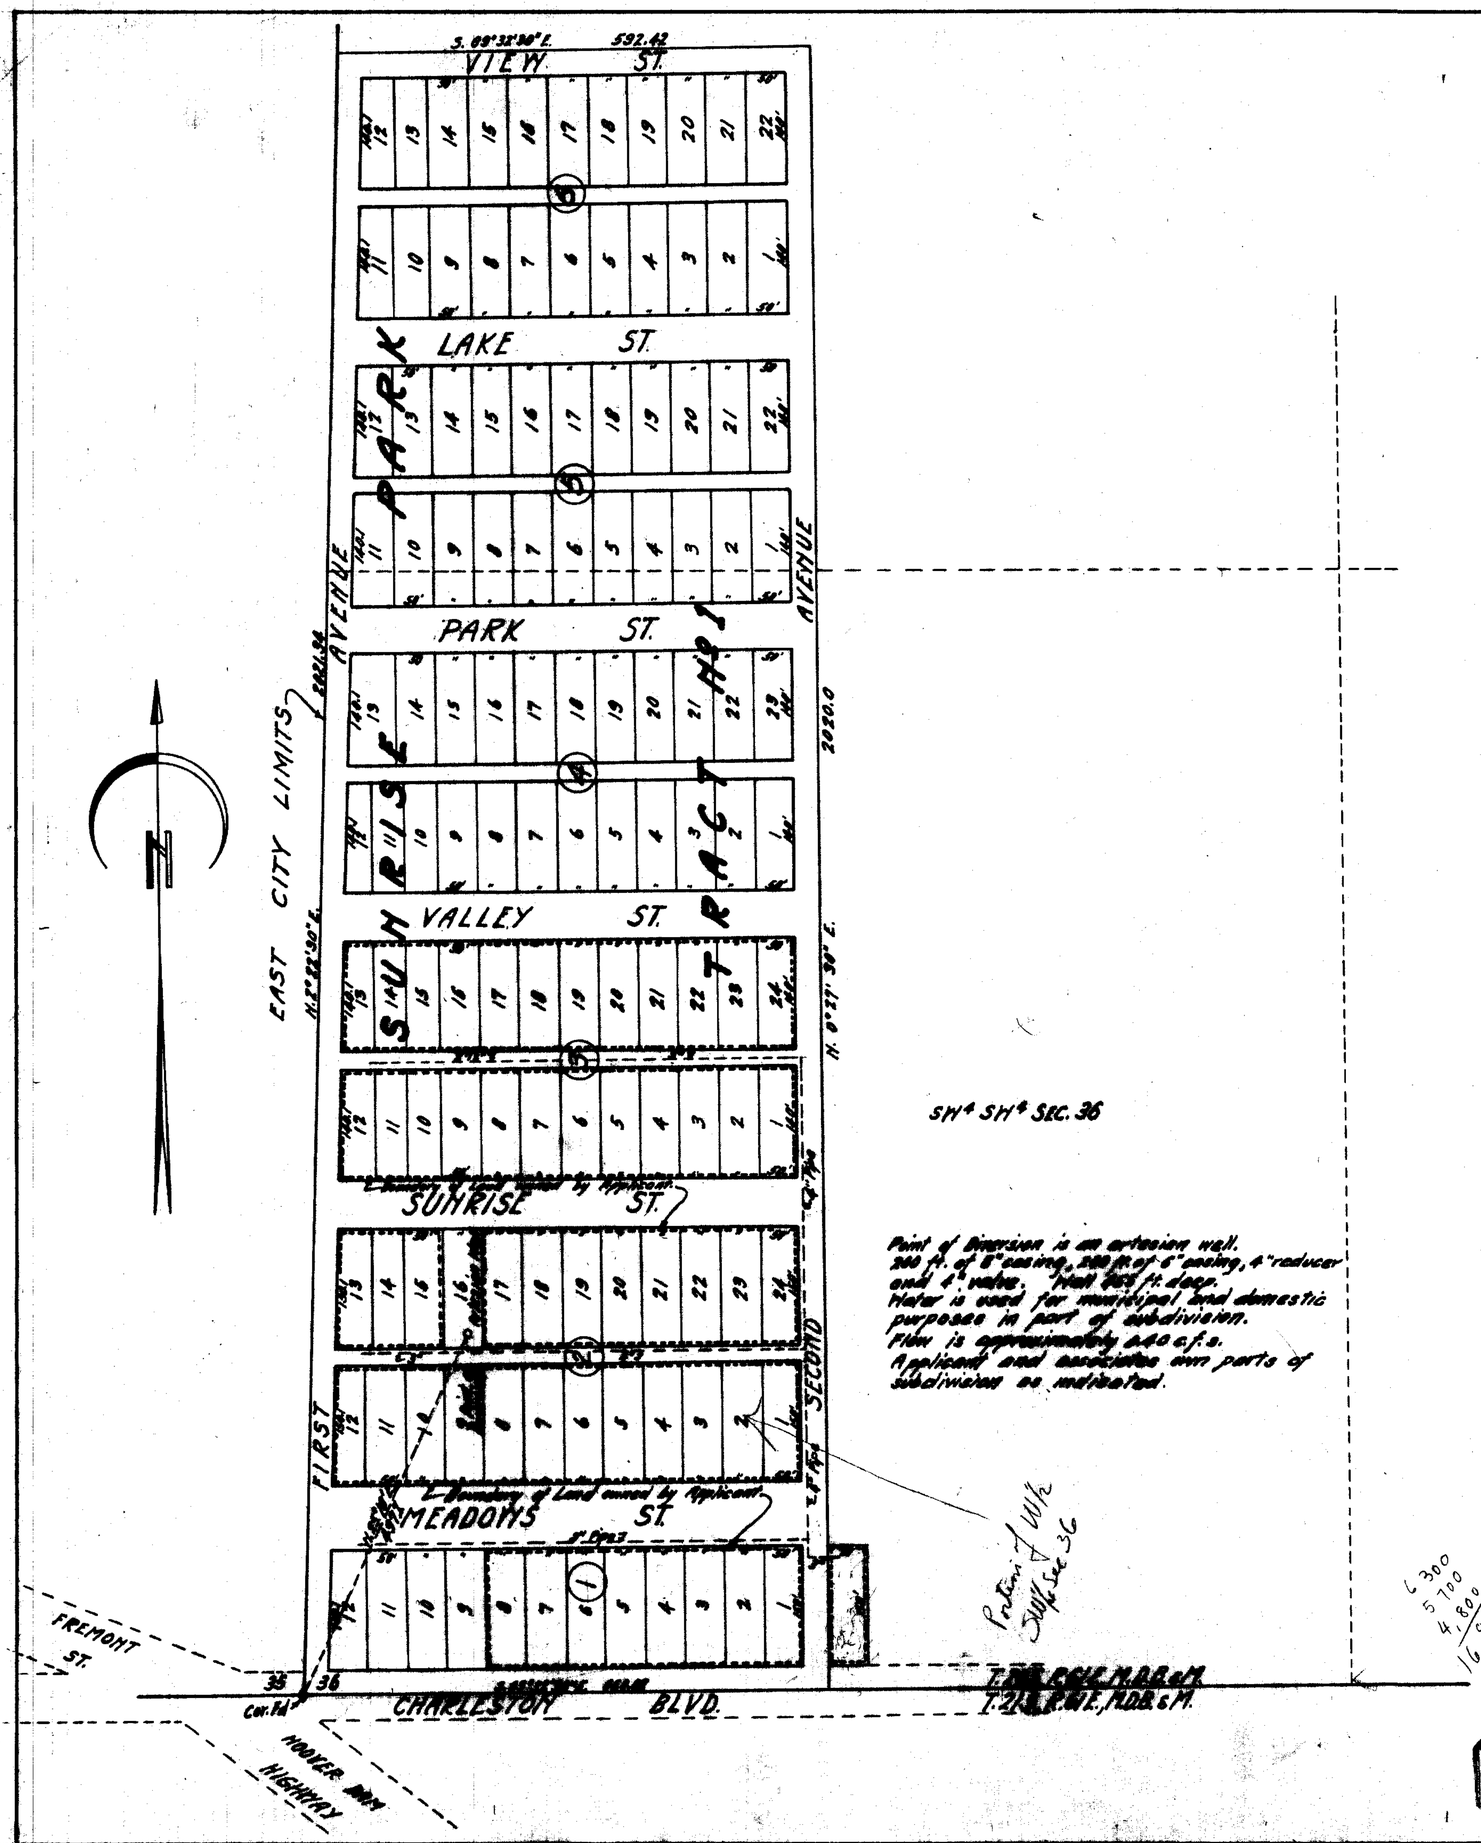


STATE OF NEVADA }
COUNTY OF CLARK } SS.

I, Arthur R. Thompson, being first duly sworn, depose and say that this map, consisting of one sheet, has been correctly drawn to the designated scale from field notes of a survey made by me on the 10th day of March, 1933; that it truly and correctly represents the proposed location and extent of the works used to divert water from an artesian well in the artesian basin of Las Vegas Valley, Clark County, Nevada, by E.A. Clark, for municipal and domestic use; that the proposed point of diversion, the approximate location and size of the diverting channel, all reservoirs or basins, the location and names of all other works which will cross or connect with the proposed works, and the boundary of all lands, showing by 40-acre subdivisions the areas proposed to be served, are fully and correctly designated thereon.

Arthur R. Thompson,
State Water Right Surveyor.

Subscribed and sworn to before me this 16th day of March, 1933.

S. R. McPherson
Notary Public in and for
Clark County, Nevada.

My commission expires.
July 15, 1933.

Scale 1" = 100'

MAP TO ACCOMPANY APPLICATION TO APPROPRIATE WATER FOR MUNICIPAL AND DOMESTIC PURPOSES BY

**E. A. CLARK**

FROM ARTESIAN WELL IN THE SW4 SW4 SEC. 36 T. 20 S., R. 61 E., M.D.B.&M.
LAS VEGAS VALLEY ARTESIAN BASIN
CLARK COUNTY, NEVADA.

9652