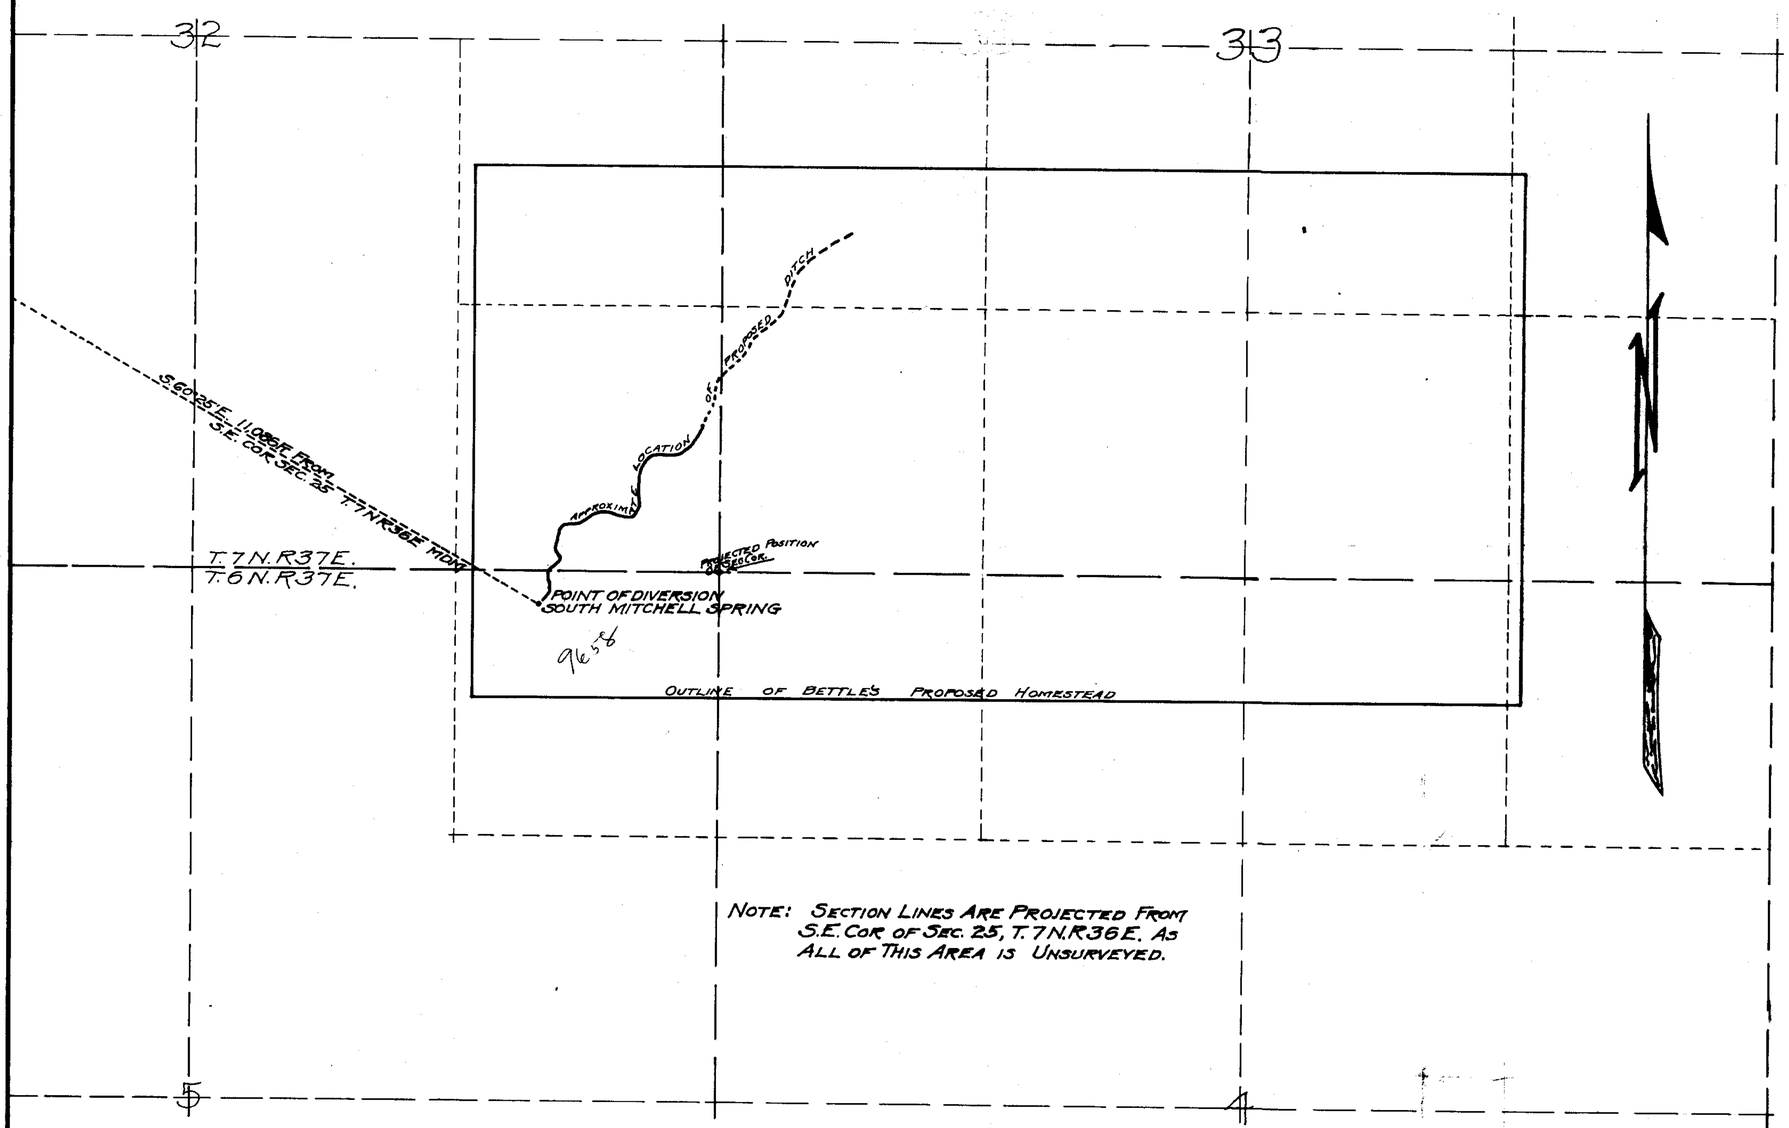

NOTE: SECTION LINES ARE PROJECTED FROM S.E. COR. OF SEC. 25, T. 7 N. R. 36 E. AS ALL OF THIS AREA IS UNSURVEYED.

OFFICE STATE ENGINEER SEP 16 '33 RECEIVED

State of Nevada
County of Mineral } ss

I, L. B. Spencer, being duly sworn, depose and say that this map has been correctly drawn to the designated scale from the field notes of a survey made by me Sept 9th 1933; that it truly and correctly represents the proposed location and extent of the works used to divert water from South Mitchell Spring, in Mineral County, Nevada, by T. O. McKinnon and G. W. Bettles for irrigation and domestic purposes. That the proposed point of diversion, the approximate location and size of the diverting channel, all reservoirs or basins, the location and names of all other works which will cross or connect with the proposed works and the boundary of all lands, showing by 40-acre subdivisions, (when subdivided) the areas proposed to be irrigated are fully and correctly designated hereon.

L. B. Spencer State Water-Right Surveyor

Subscribed and sworn to before me this 9th day of September, 1933.

L. E. Cowlin
Notary Public in and for Mineral County, Nevada.

FILED Sept. 16, 1933 STATE ENGINEER'S OFFICE

SCALE 1" = 400 ft.

0 1 2 3 4 5 6 7 8 9 10 11 12 13 14 15 16
SCALE IN HUNDRED FEET

MAP

TO ACCOMPANY APPLICATION TO APPROPRIATE WATER FOR IRRIGATION BY T. O. McKINNON & G. W. BETTLES FROM SOUTH MITCHELL SPRING, MINERAL COUNTY, NEVADA.

SURVEYED AND DRAWN BY L. B. SPENCER
STATE WATER-RIGHT SURVEYOR
MINA, NEVADA.

9658