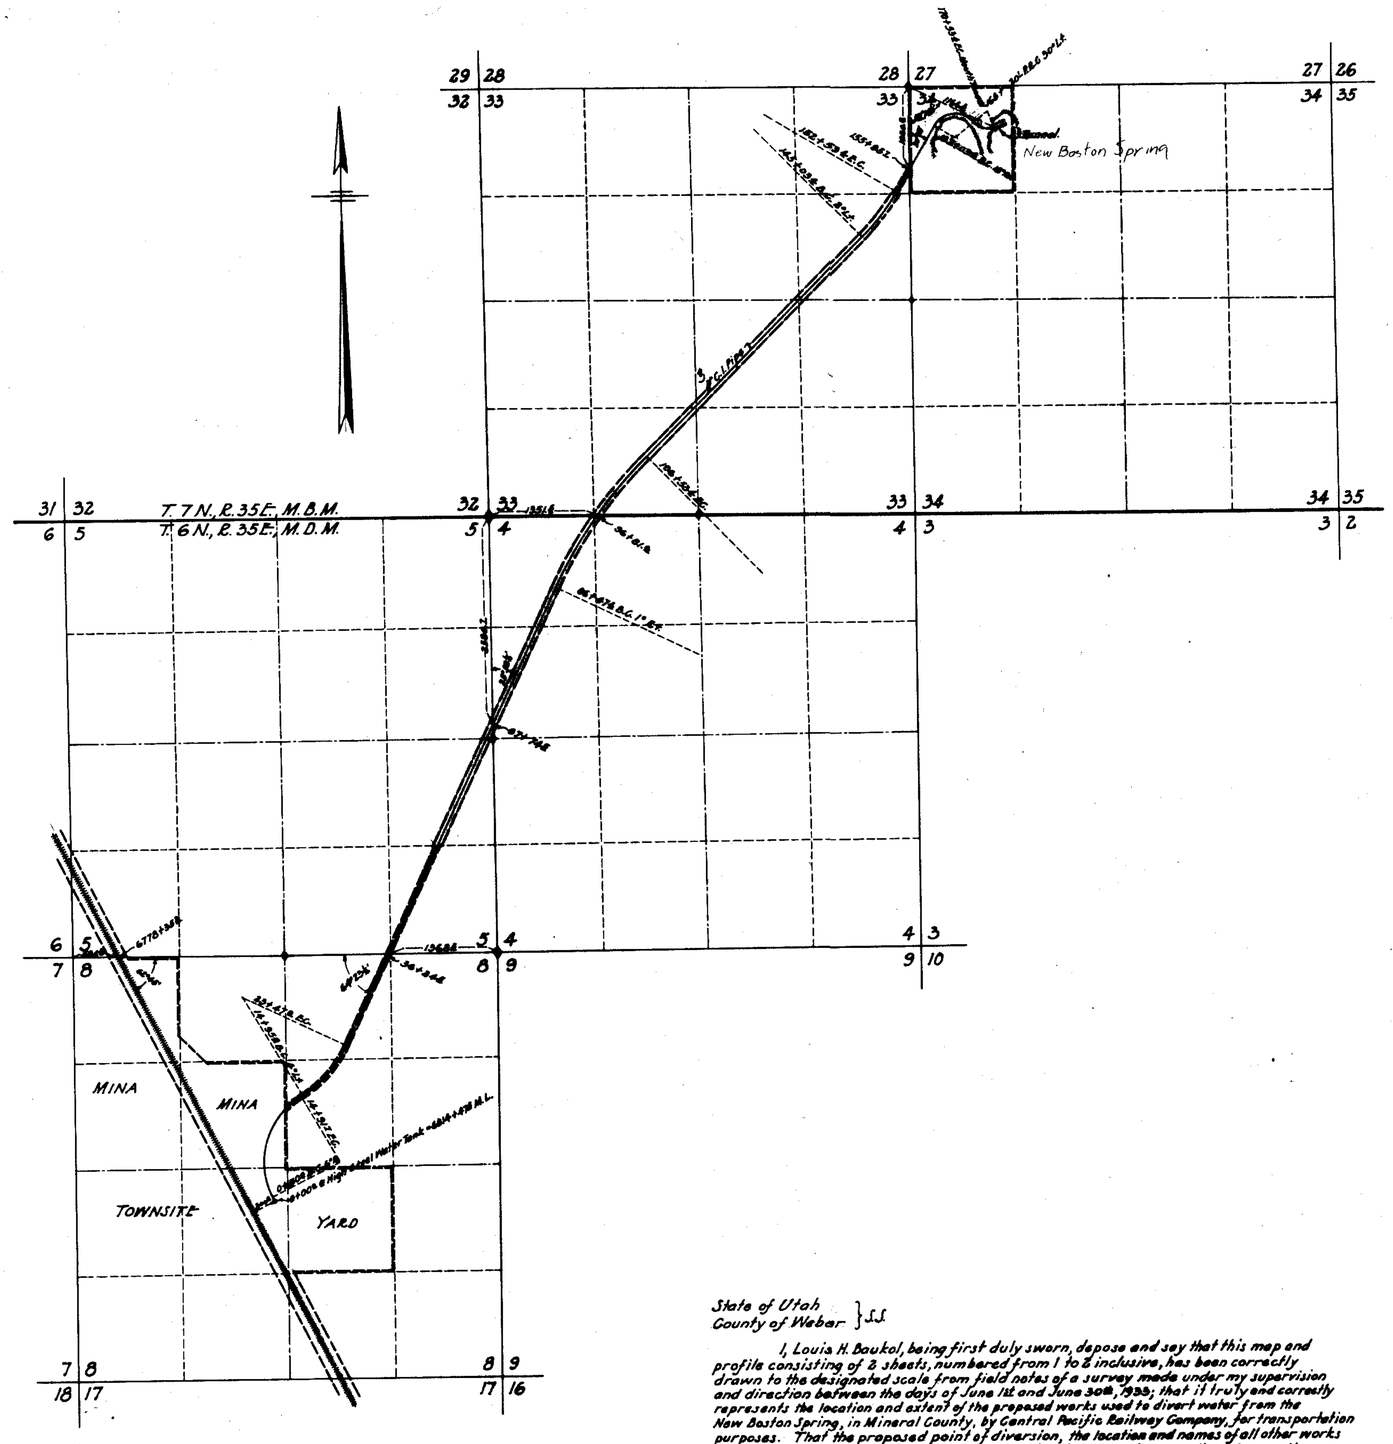


State of Utah
County of Weber } S.S.

I, Louis H. Baukol, being first duly sworn, depose and say that this map and profile consisting of 2 sheets, numbered from 1 to 2 inclusive, has been correctly drawn to the designated scale from field notes of a survey made under my supervision and direction between the days of June 1st and June 30th, 1933; that it truly and correctly represents the location and extent of the proposed works used to divert water from the New Boston Spring, in Mineral County, by Central Pacific Railway Company, for transportation purposes. That the proposed point of diversion, the location and names of all other works or streams which are crossed by or connected with said works, are fully and correctly designated hereon.

Louis H. Baukol
State Water Right Surveyor.

Subscribed and sworn to before me this 5th day of July, 1933.

N. E. Wright Jr.
Notary Public

FILED
July 7, 1933
STATE ENGINEER'S OFFICE

Certificate No. 2353. Issued July 23, 1946

1000 2000 3000 4000
Scale 1" = 1000'

9662

# MAP
## TO ACCOMPANY APPLICATION NO.
TO APPROPRIATE WATER
FOR TRANSPORTATION USES
BY CENTRAL PACIFIC RAILWAY CO.
FROM
NEW BOSTON SPRING

9662

# PROFILE
## TO ACCOMPANY APPLICATION NO. 9662 TO APPROPRATE WATER FOR TRANSPORTATION USES

BY CENTRAL PACIFIC RAILWAY CO.

FROM

NEW BOSTON SPRING

9662

FILED
July 7, 1933
STATE ENGINEER'S OFFICE