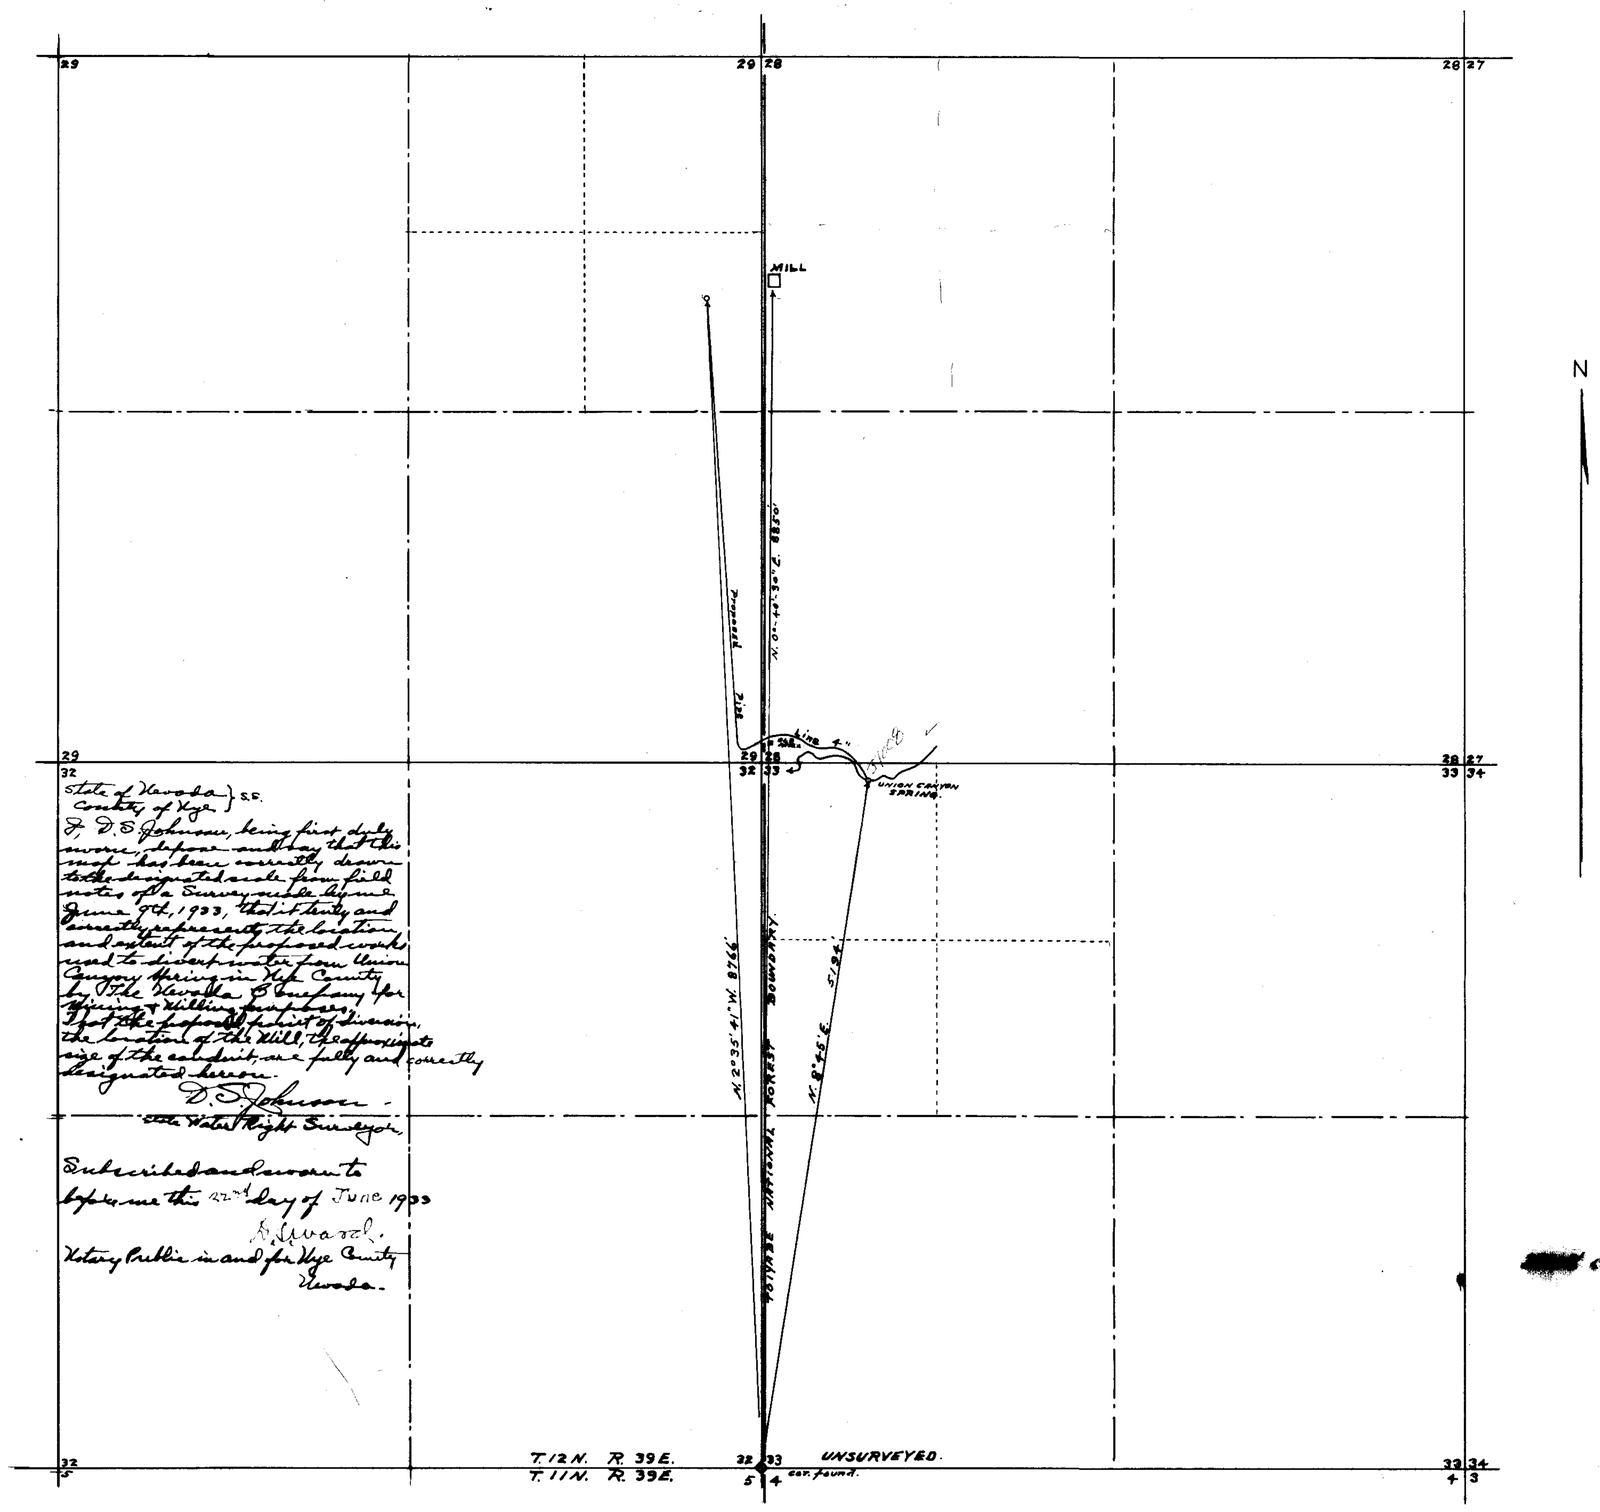

State of Nevada } S.S.
County of Nye }

I, D. S. Johnson, being first duly sworn, depose and say that this map has been correctly drawn to the designated scale from field notes of a Survey made by me June 9th, 1933, that it truly and correctly represents the location and extent of the proposed works used to divert water from Union Canyon Spring in Nye County by The Nevada Company for Mining & Milling purposes. That the proposed point of diversion, the location of the Mill, the approximate size of the conduit, are fully and correctly designated hereon.

D. S. Johnson
State Water Right Surveyor.

Subscribed and sworn to before me this 22nd day of June 1933

D. Ward.
Notary Public in and for Nye County
Nevada.

[redacted] CERTIFICATE NO. [redacted] ISSUED [redacted]

Certificate No. 2447 Issued Mar. 25, 1939

app. Sent back for Correct July 21, 1933
37008 9663

FILED
Sept. 15, 1933
STATE ENGINEER'S OFFICE

OFFICE
STATE ENGINEER
SEP 15 33
DEPT.

MAP
TO ACCOMPANY APPLICATION TO APPROPRIATE
WATER FOR MINING & MILLING
BY THE NEVADA COMPANY
FROM UNION CANYON SPRING.

scale 1" = 600'

37008 [redacted]3