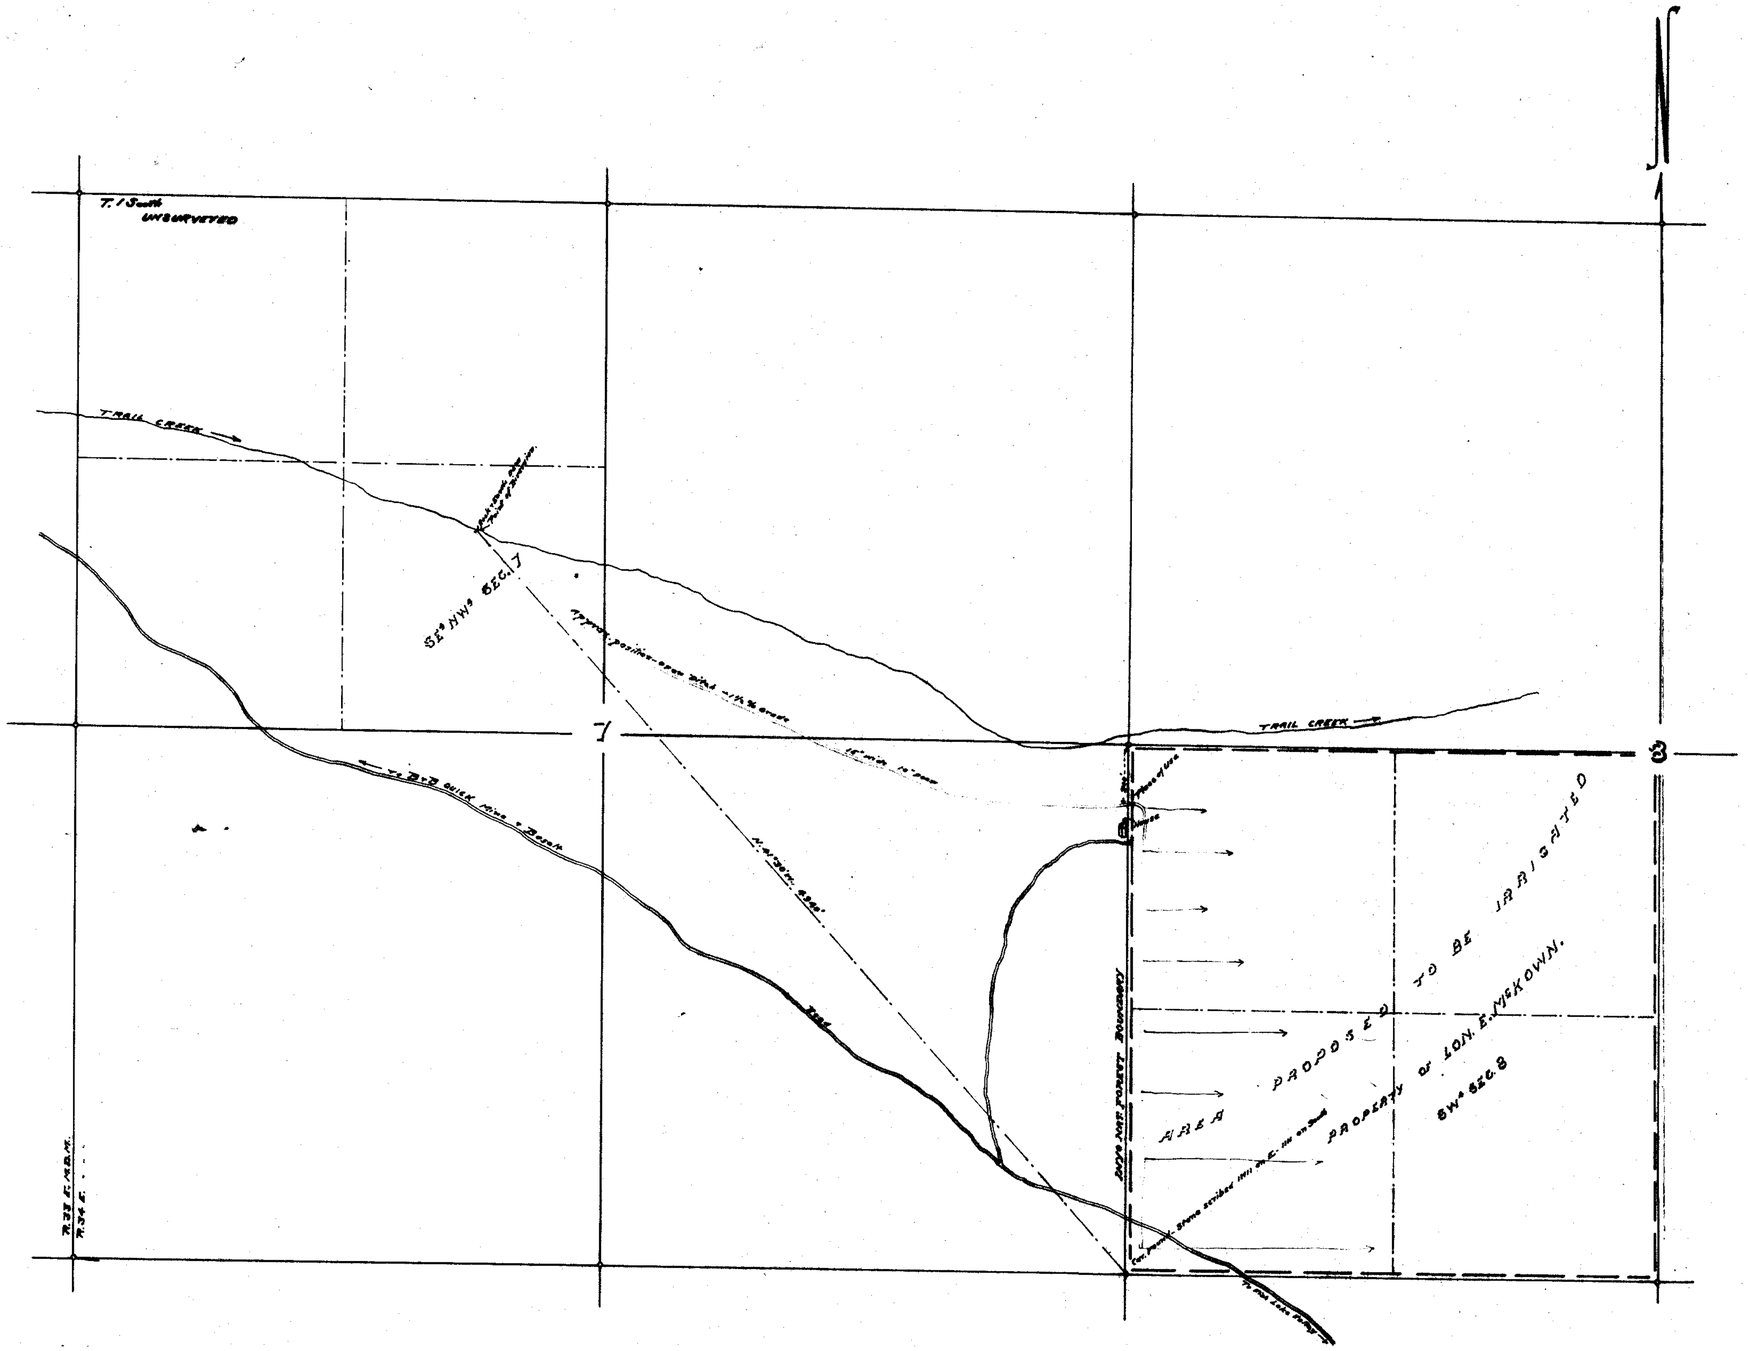

STATE OF NEVADA }
COUNTY OF ESMERALDA } SS.

I, Ed. S. Giles being first duly sworn depose and say, that this map, consisting of one sheet has been correctly drawn to the designated scale from field notes of a survey made by me on the 8th day of May, 1933; that it truly and correctly represents the proposed location and extent of the works used to divert water from Trail Creek in Esmeralda County by Lon E. McKown for irrigation purposes.

That the proposed point of diversion—the approximate location and size of the diverting channel all reservoirs or basins, the location or names of all other works which will cross or connect with the proposed works, and the boundary of all lands showing by 40 acre subdivisions the areas proposed to be irrigated, are fully and correctly designated thereon.

Ed. S. Giles
STATE WATER RIGHT SURVEYOR.

Subscribed and sworn to before me this 16 day of May - 1933

My commission Expires Jan. 19th 1934

Ernest
ESMERALDA COUNTY - NEVADA.

9667

SCALE 1 IN. = 400 FT.

MAP TO ACCOMPANY
APPLICATION TO APPROPRIATE WATER
FOR
IRRIGATION
BY
LON E. McKOWN
FROM
TRAIL CREEK

FILED
June 16, 1933
STATE ENGINEER'S OFFICE

9667