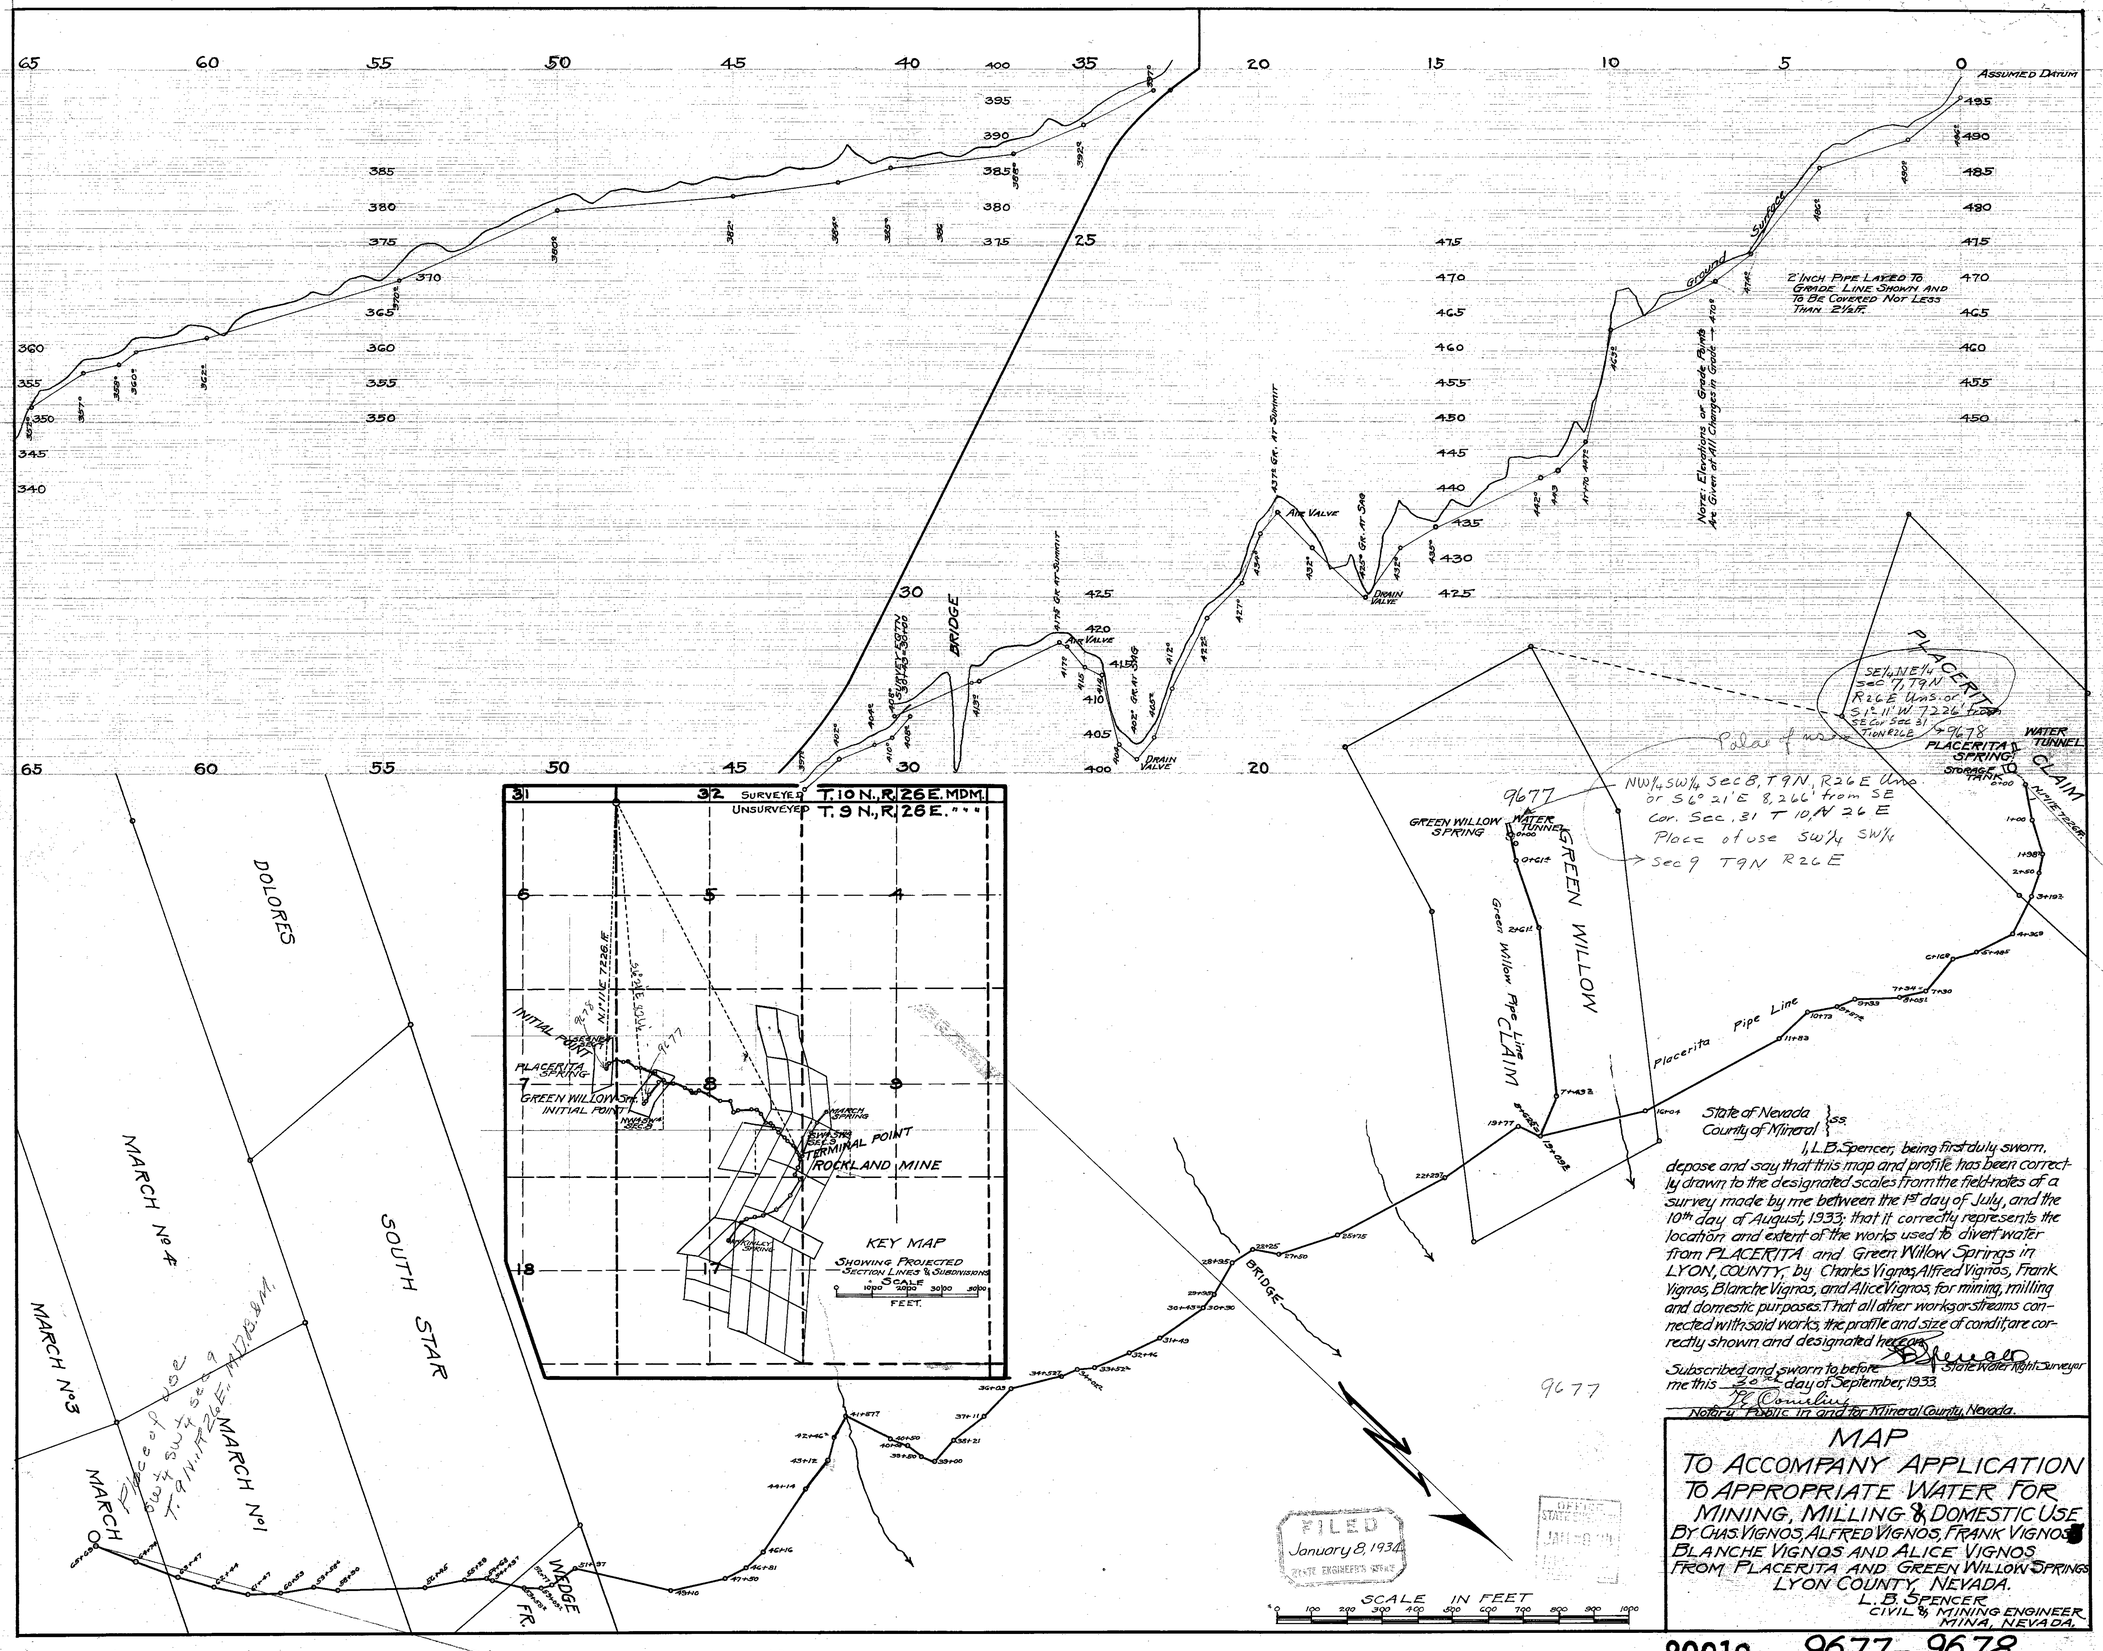

State of Nevada } ss.
County of Mineral }

I, L.B. Spencer, being first duly sworn, depose and say that this map and profile has been correctly drawn to the designated scales from the field-notes of a survey made by me between the 1st day of July, and the 10th day of August, 1933; that it correctly represents the location and extent of the works used to divert water from PLACERITA and Green Willow Springs in LYON, COUNTY, by Charles Vignos, Alfred Vignos, Frank Vignos, Blanche Vignos, and Alice Vignos, for mining, milling and domestic purposes. That all other works or streams connected with said works, the profile and size of condit, are correctly shown and designated hereon.

L.B. Spencer
State Water Right Surveyor

Subscribed and sworn to before me this 30th day of September, 1933.

J.E. Conelius
Notary Public in and for Mineral County, Nevada.

FILED
January 8, 1934
STATE ENGINEER'S OFFICE

OFFICE STATE ENGINEER
JAN 10 '34

MAP
TO ACCOMPANY APPLICATION TO APPROPRIATE WATER FOR MINING, MILLING & DOMESTIC USE

BY CHAS. VIGNOS, ALFRED VIGNOS, FRANK VIGNOS, BLANCHE VIGNOS AND ALICE VIGNOS FROM PLACERITA AND GREEN WILLOW SPRINGS LYON COUNTY, NEVADA.

L. B. SPENCER
CIVIL & MINING ENGINEER
MINA, NEVADA.

80019 9677-9678