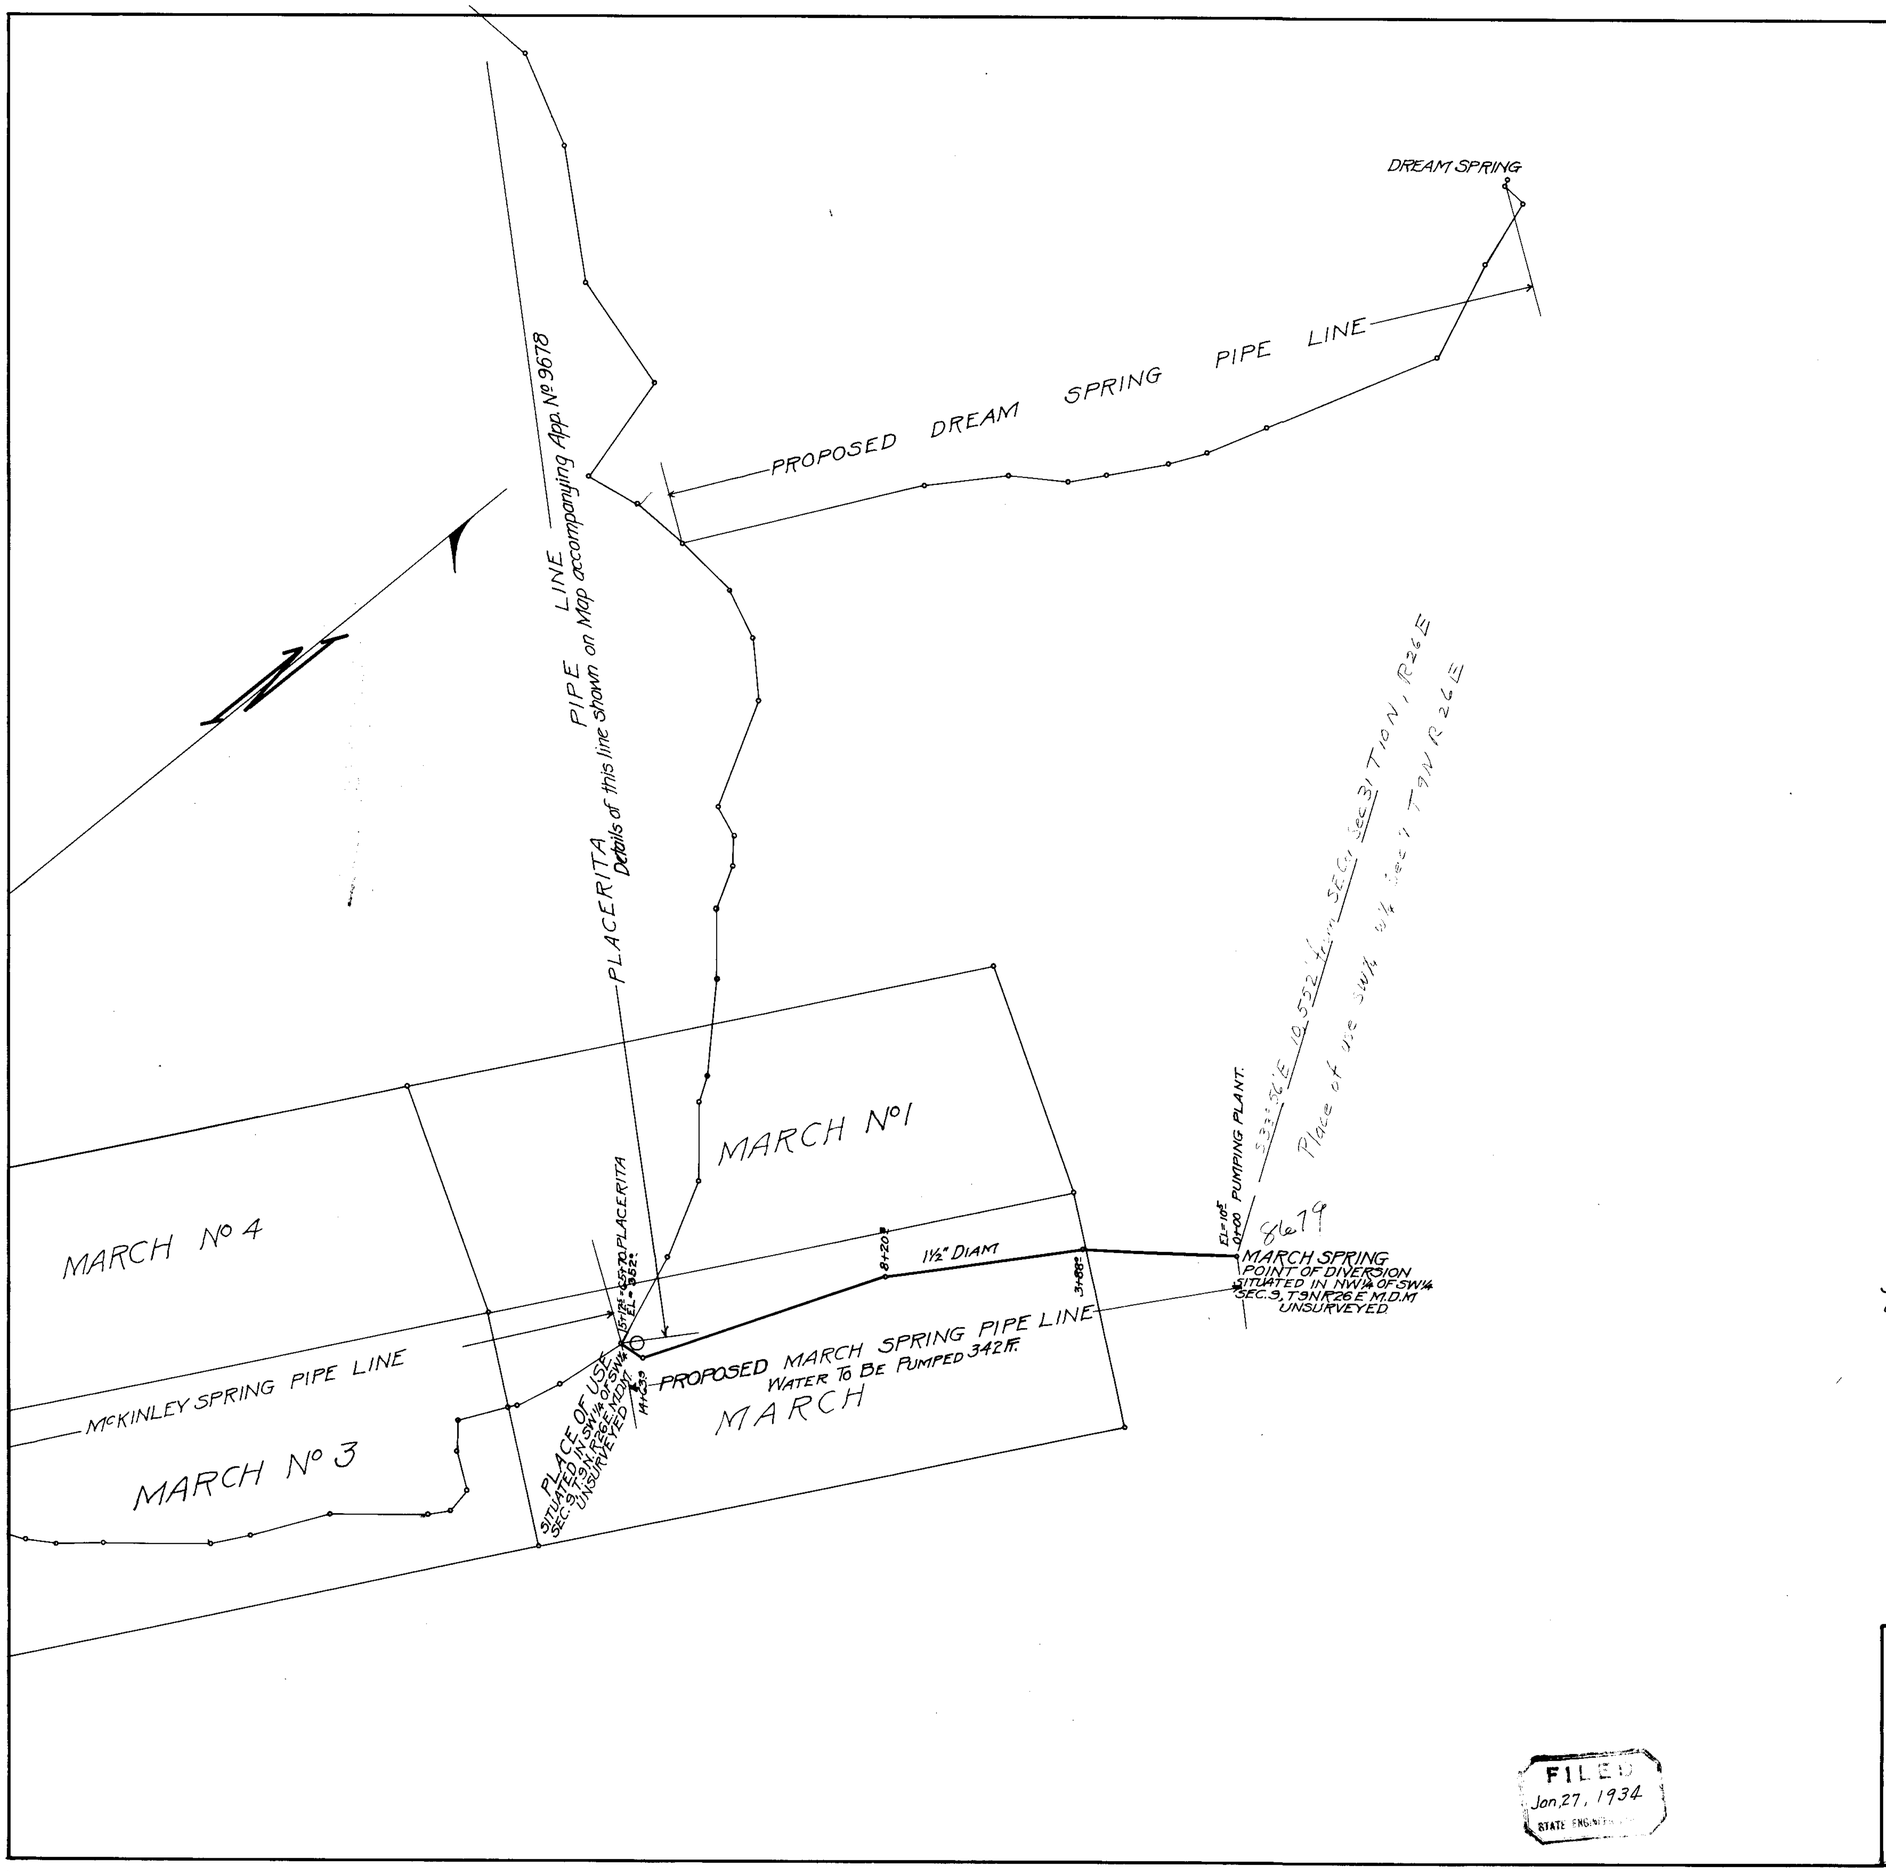

State of Nevada
County of Mineral } ss.

I, L. B. Spencer, being first duly sworn, depose and say that this map has been correctly drawn to the designated scale, from the Field Notes of a survey made by me between the 1st day of July and the 10th day of August, 1933; that it correctly represents the location and extent of the proposed works used to divert water from March Spring in Lyon County by the Interstate Mining and Development Co. for mining, milling and domestic purposes. That all other works or streams connected with said works, the location and approximate size of diverting conduit and place of use are correctly shown hereon.

L. B. Spencer
State Water Right Surveyor

Subscribed and sworn to before me this 2 day of January, 1934.

L. E. Cornelius
Notary Public in and for
Mineral County, Nevada

FILED
Jan. 27, 1934
STATE ENGINEER

MAP
TO ACCOMPANY APPLICATION TO APPROPRIATE WATER FOR MINING, MILLING & DOMESTIC USE BY INTERSTATE MINING AND DEVELOPMENT CO. FROM MARCH SPRING, IN LYON COUNTY, NEV.

BY L. B. SPENCER
CIVIL & MINING ENGINEER
MINA, NEVADA.

9679