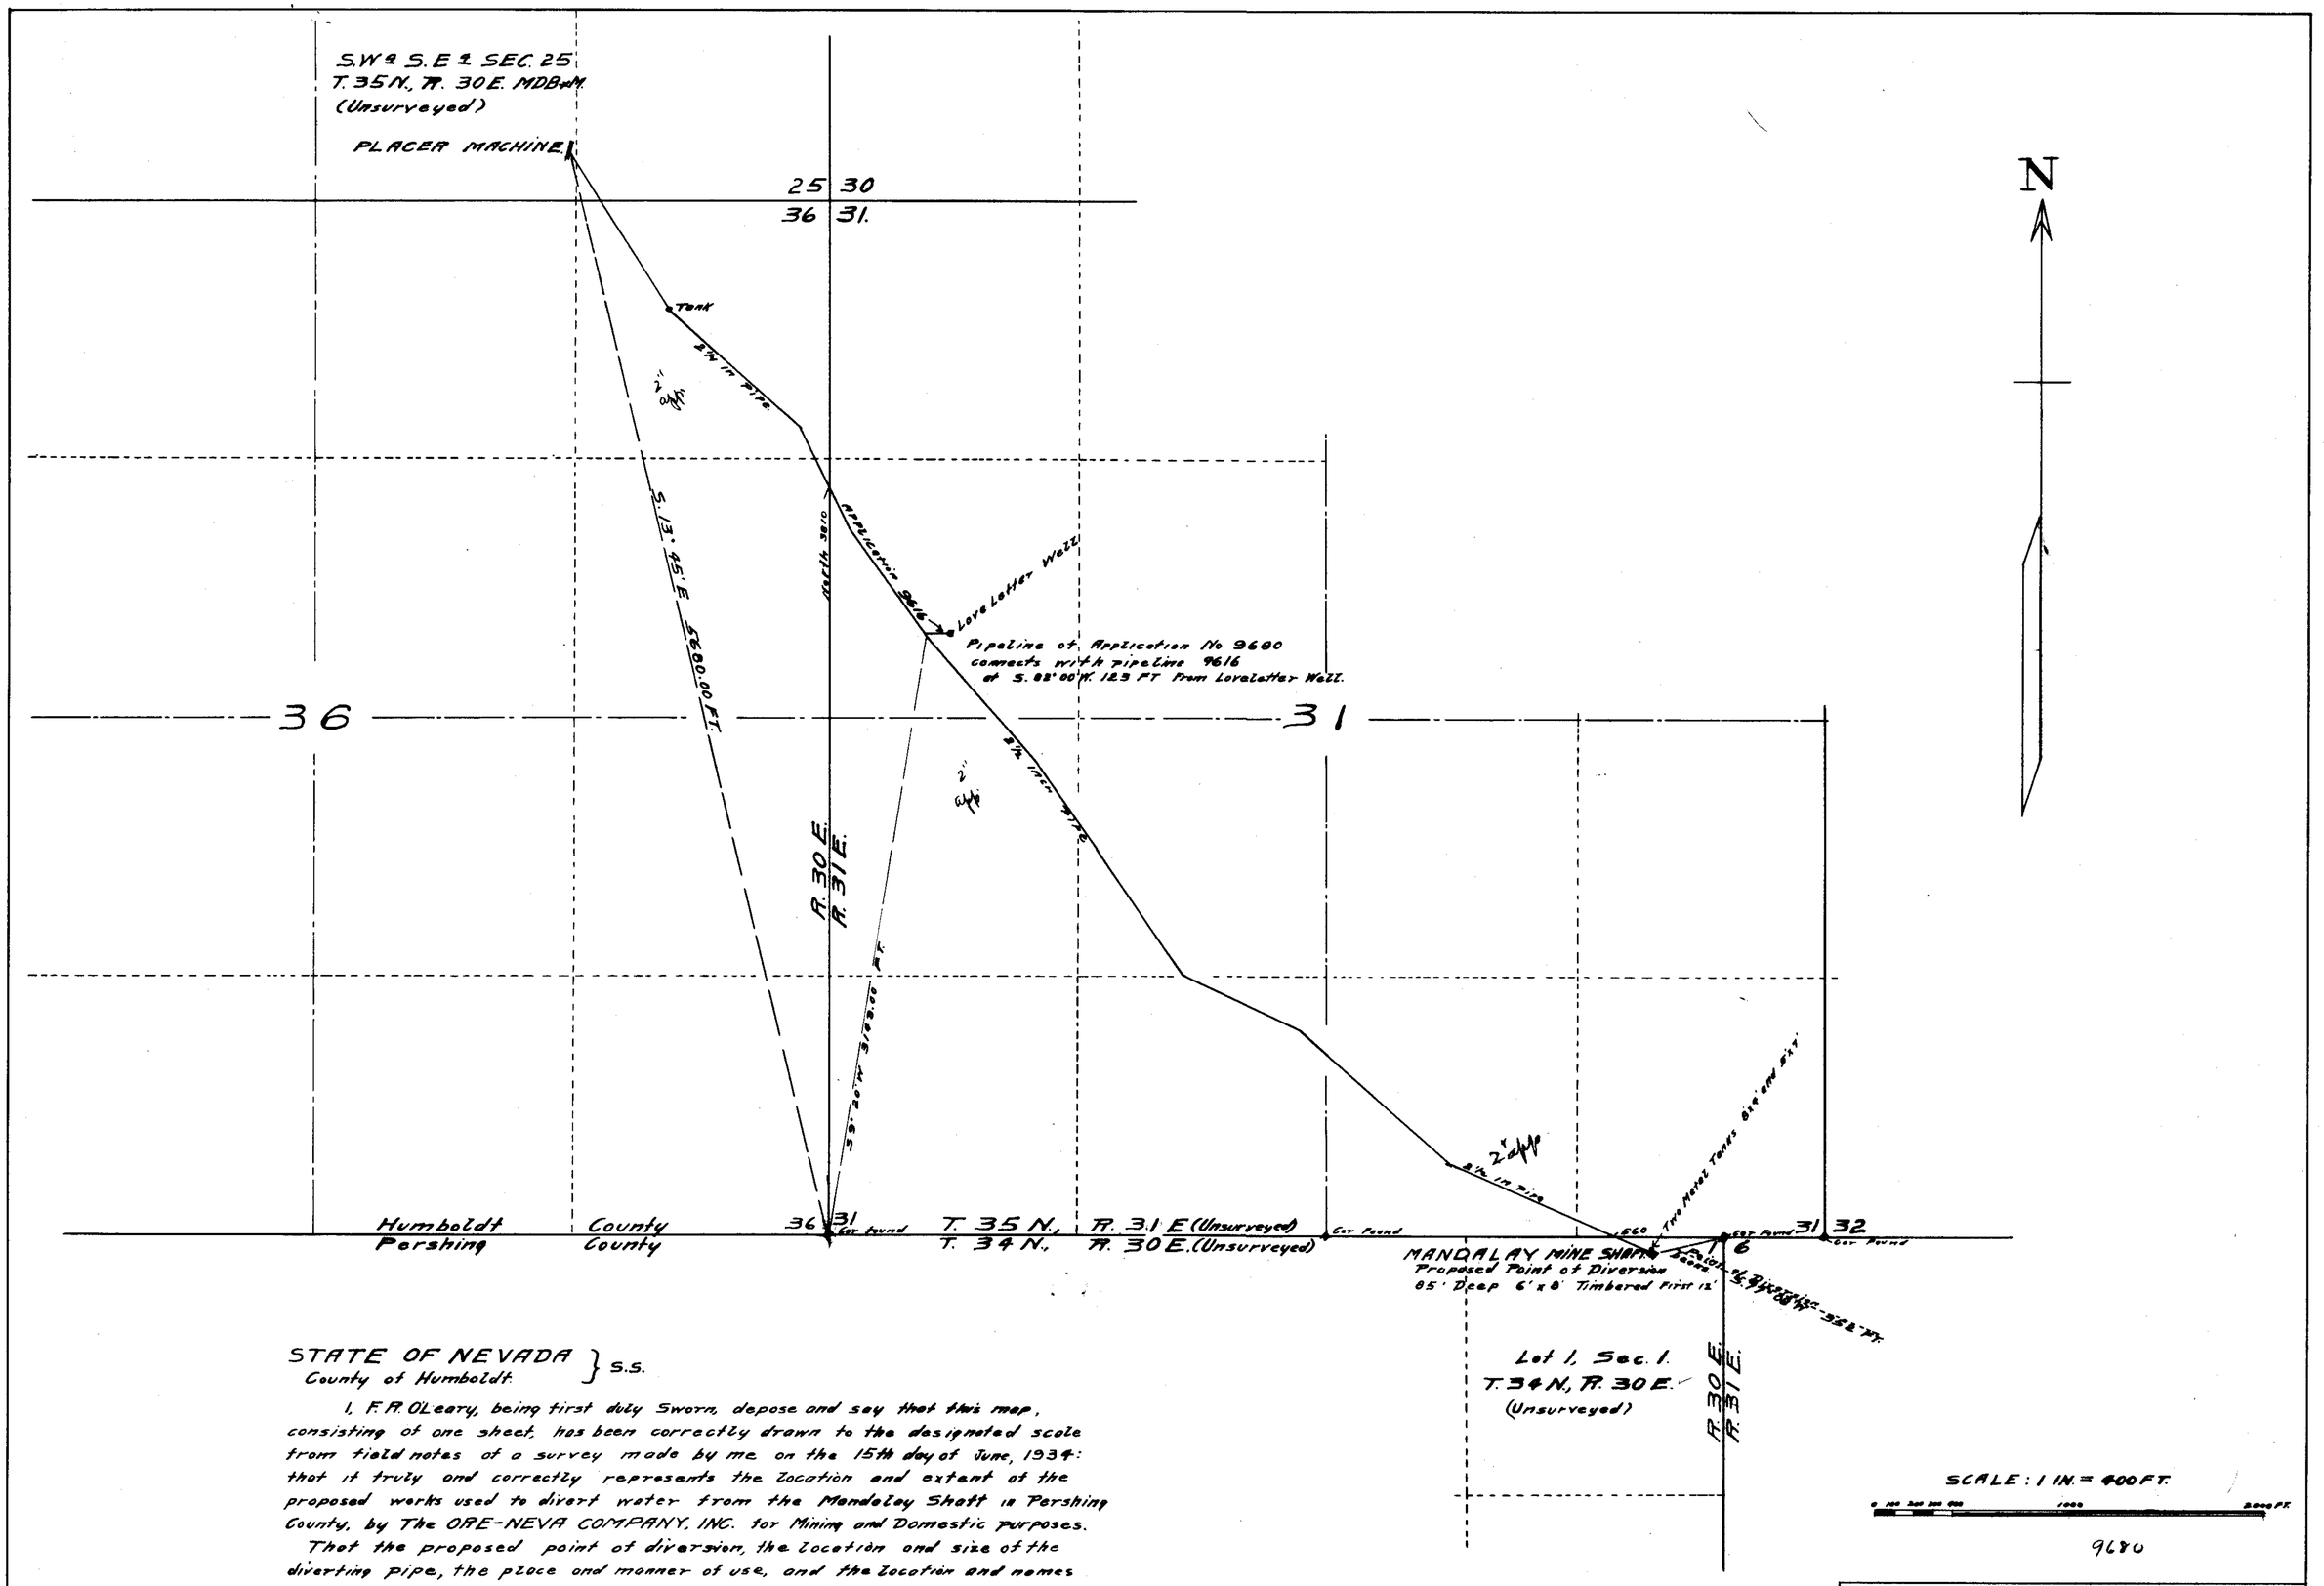

STATE OF NEVADA }
County of Humboldt } S.S.

I, F. R. O'Leary, being first duly Sworn, depose and say that this map, consisting of one sheet, has been correctly drawn to the designated scale from field notes of a survey made by me on the 15th day of June, 1934: that it truly and correctly represents the location and extent of the proposed works used to divert water from the Mandalay Shaft in Pershing County, by The ORE-NEVA COMPANY, INC. for Mining and Domestic purposes.

That the proposed point of diversion, the location and size of the diverting pipe, the place and manner of use, and the location and names of all other works or streams which are crossed by or connected with said are fully and correctly designated thereon.

F. R. O'Leary
STATE WATER RIGHT SURVEYOR.

Subscribed and sworn to before me this 16th day of June, 1934.

A. M. Hansen
NOTARY PUBLIC IN AND FOR HUMBOLDT COUNTY, NEVADA.

FILED
June 18, 1934

MAP TO ACCOMPANY
APPLICATION
TO APPROPRIATE WATER
FOR
MINING & DOMESTIC PURPOSES.
BY
THE ORE-NEVA COMPANY, INC.
FROM
MANDALAY MINE SHAFT.

9680