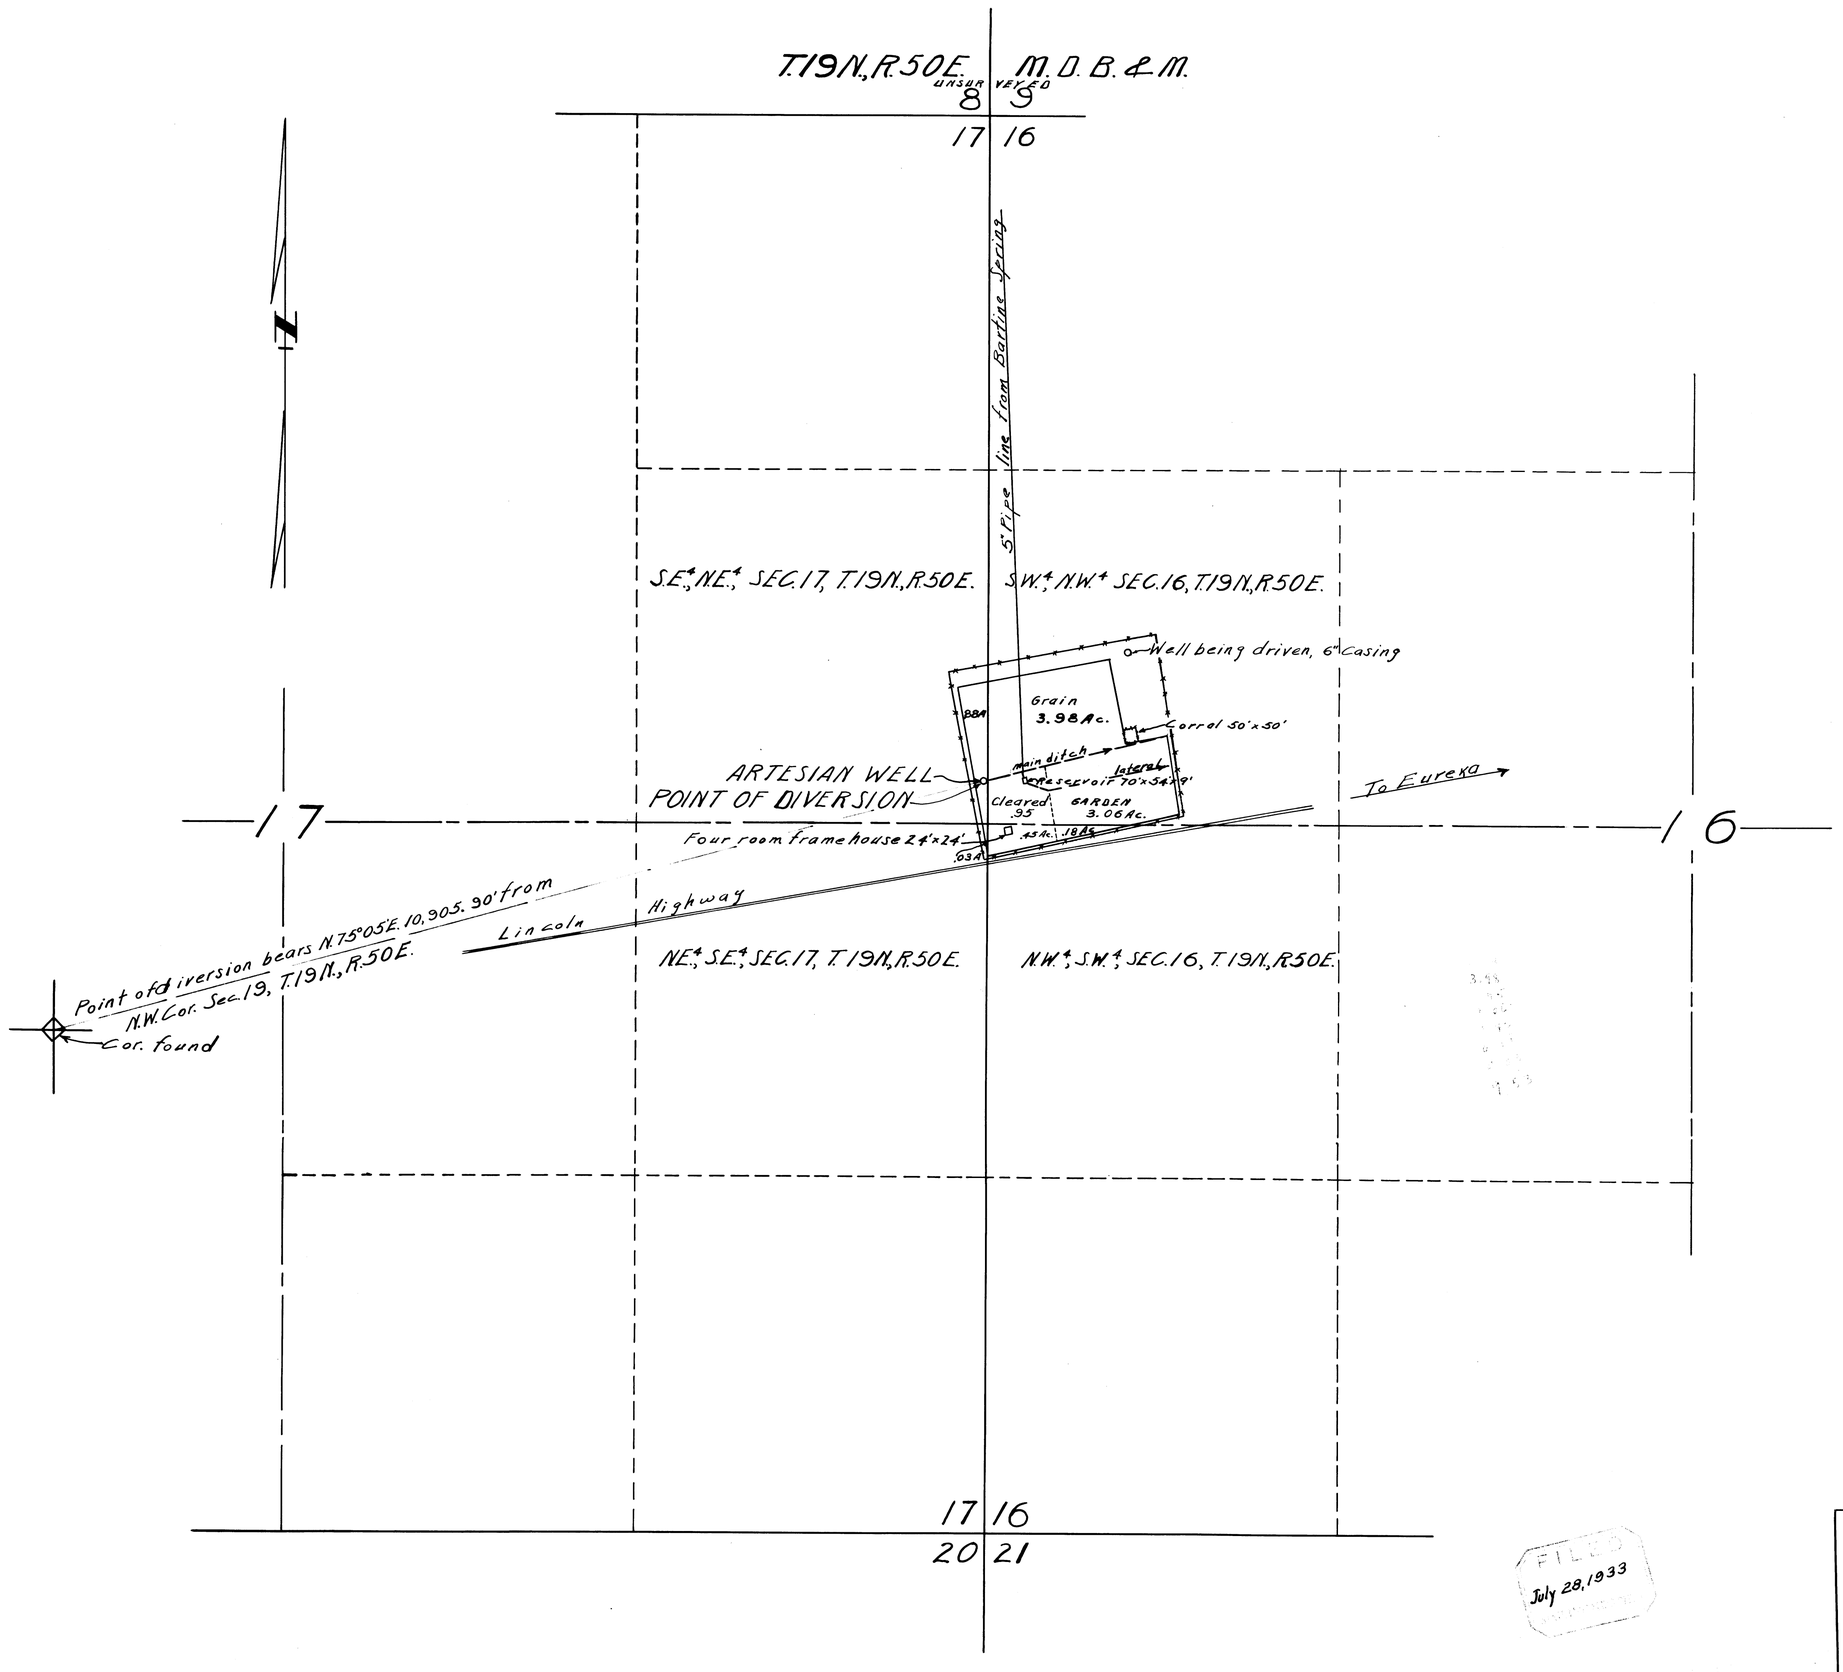

STATE OF NEVADA
COUNTY OF EUREKA } S.S.

I, L.A. Harris, being first duly sworn depose and say that this map, consisting of one sheet, has been correctly drawn to the designated scale from field notes of a survey made by me between the 13 day of June and the 14 day of June, 1933; that it truly and correctly represents the actual location and extent of the works used to divert water from Artesian Well in Eureka County by Fred Bartine for irrigation purpose. That the actual point of diversion, the approximate location and size of the diverting channel, all reservoirs or basins, the location and names of all other works which will cross or connect with the proposed or completed works, and the boundary of all lands, showing by 40 acre subdivisions the areas irrigated and proposed to be irrigated, are fully and correctly designated thereon.

L.A. Harris
STATE WATER RIGHT SURVEYOR

Subscribed and sworn to before me this 22 day of July, 1933
E.A. Gillman
NOTARY PUBLIC IN AND FOR EUREKA COUNTY, NEVADA.

Scale 1 IN. = 300 Feet
0 100 200 300 400 500 1000 1500

FILED
July 28, 1933

MAP TO ACCOMPANY
APPLICATION
TO APPROPRIATE WATER
FOR
IRRIGATION
BY
FRED BARTINE
FROM
ARTESIAN WELL

85585 9682