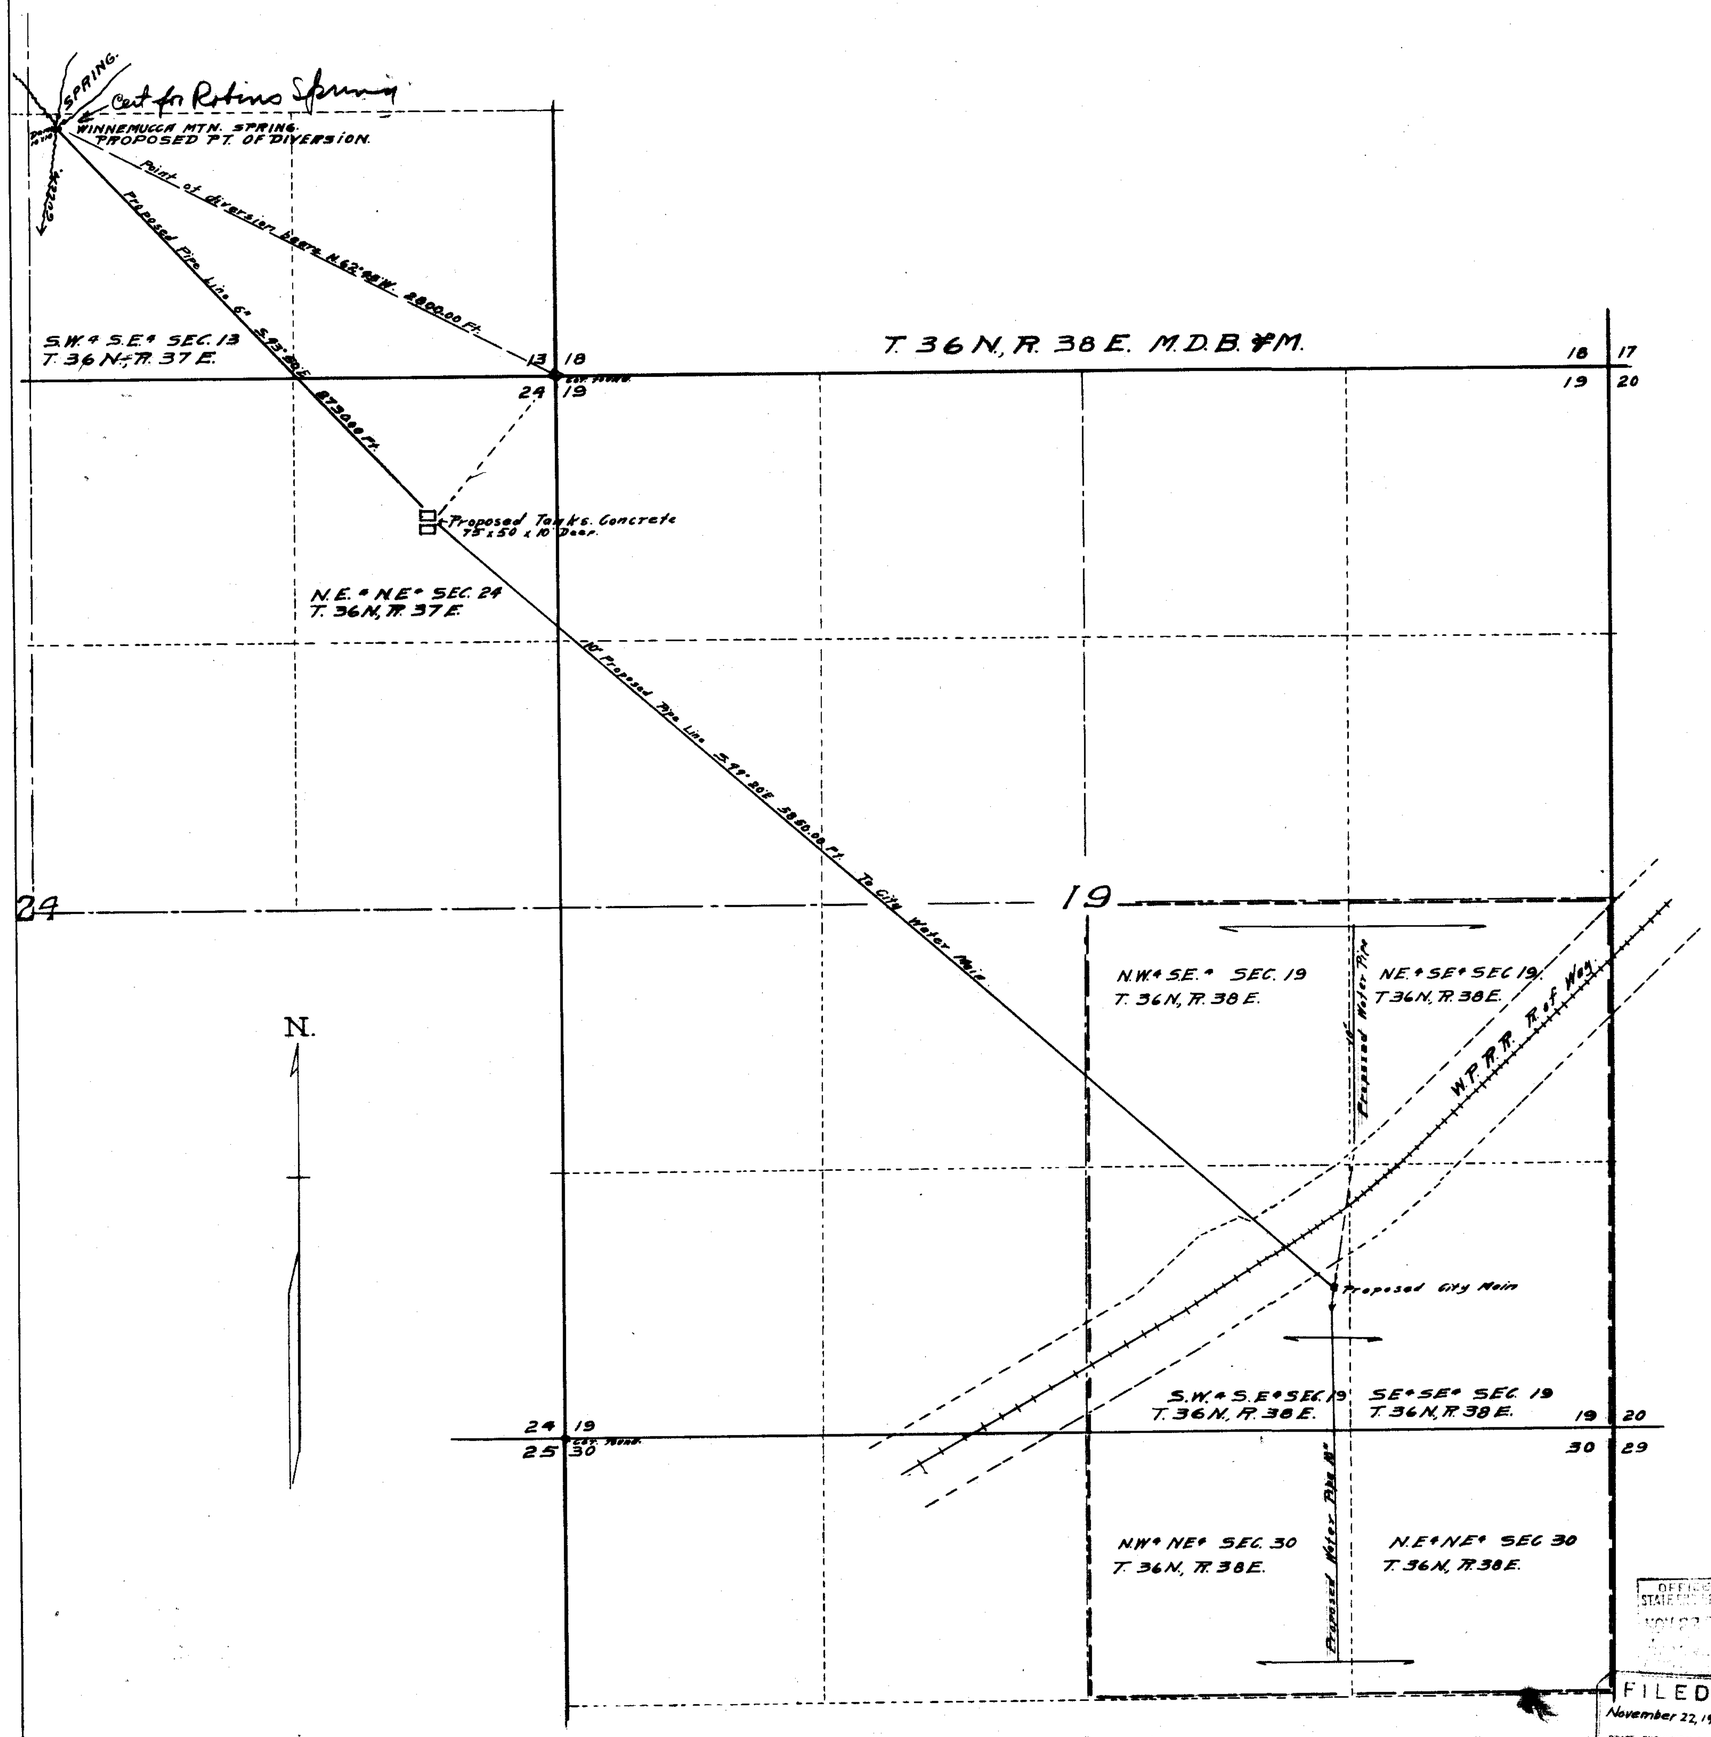

STATE OF NEVADA } S.S.
County of Humboldt.

I, F.R. O'Leary, being first duly sworn, depose and say that this map, consisting of one sheet, has been correctly drawn to the designated scale from field notes of a survey made by me on the 6th day of August, 1933; that it truly and correctly represents the location and extent of the proposed works used to divert water from Winnemucca Mountain Spring in Humboldt County, by the City of Winnemucca for municipal purposes. That the proposed point of diversion, the approximate location and size of the diverting channel or other conduit, the place and manner of use, and the location and names of all other works or streams which are crossed by, or connected with the said works, are fully and correctly designated thereon.

F. R. O'Leary
STATE WATER RIGHT SURVEYOR

Subscribed and sworn to before me this 17th day of Nov, 1933.

NOTARY PUBLIC IN AND FOR HUMBOLDT COUNTY, NEVADA.

SCALE: 1 IN. = 400 FT.

0 100 200 300 400 800 1200 FT.

OFFICE STATE ENGINEER
NOV 22 1933

FILED
November 22, 1933
STATE ENGINEER'S OFFICE

9687

MAP TO ACCOMPANY
APPLICATION
TO APPROPRIATE WATER
FOR
MUNICIPAL PURPOSES
BY
CITY OF WINNEMUCCA
WINNEMUCCA MTN. SPRING

9687